


T:\2025-PROJECTS\25213\dwg\Adobe-Design\Const\25213-C1-0-Title Sheet.dwg, Kai Murata, 8/26/2026 10:13:34 AM

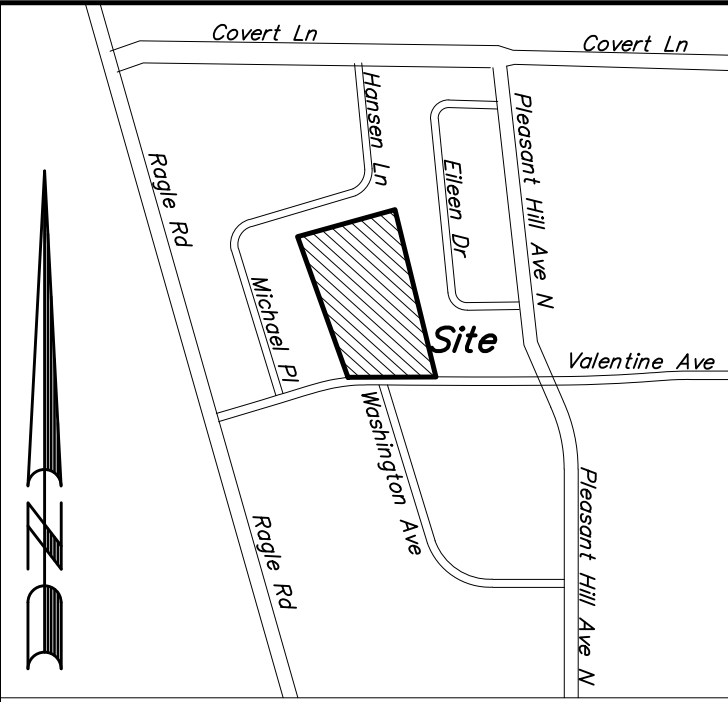

Location Map
not to scale

SHEET INDEX

1.	C1.0	TITLE SHEET
2.	C2.0	SITE LAYOUT & TYPICAL SECTIONS
3.	C2.1	VESTING TENTATIVE MAP
4.	C2.2	CONSTRUCTION PHASING PLAN
5.-7.	C3.0-C3.2	PRELIMINARY GRADING & DRAINAGE PLAN
8.	C4.0	PRELIMINARY UTILITY PLAN
9.	C5.0	FIRE TRUCK ANALYSIS

General Notes

Contours shown hereon are a 1' (one foot) vertical interval and are shown based upon a field survey performed by Adobe Associates, Inc., in October and November of 2025.

Bench Mark: Found 2 BD Punch in Well, Adobe Associates, Inc. Control Point #101, as shown hereon. Elevation = 191.19' This elevation is on a GPS Derived NAVD88 based upon static GPS measurements collected November, 2025.

LEGEND

PROPOSED	EXISTING	DESCRIPTION
		PROPERTY BOUNDARY
		LOT LINE
		NEW EASEMENT LINE
		CURB & GUTTER
		SANITARY SEWER & MANHOLE
		SANITARY SEWER & CLEANOUT
		SANITARY SEWER LATERAL
		STORM DRAIN & MANHOLE
		STORM DRAIN & DRAINAGE INLET (DI)
		STORM DRAIN & AREA DRAIN (AD)
		WATER SERVICE / WM
		WATER SERVICE / RPB
		BLOW-OFF
		WATER MAIN & GATE VALVE
		FIRE HYDRANT
		STREET SIGN
		STREET NAME SIGN
		LIGHT STANDARD
		UTILITY POLE W/WO GUY WIRE
		DRAINAGE SWALE
		DAYLIGHT LINE
		INDEX CONTOUR
		INTERMEDIATE CONTOUR
		DOMESTIC WATER
		FIRE WATER
		SANITARY SEWER

ABBREVIATIONS

AAI	ADOBE ASSOCIATES, INC.	MAX	MAXIMUM
AB	AGGREGATE BASE	MH	MANHOLE
AC	ASPHALT CONCRETE	MIN	MINIMUM
AD	AREA DRAIN	NTS	NOT TO SCALE
ADU	ACCESSORY DWELLING UNIT	OHW	OVERHEAD WIRE
APN	ASSESSORS PARCEL NUMBER	PAE	PRIVATE ACCESS EASEMENT
BFP	BACKFLOW PREVENTOR	PL	PROPERTY LINE
BLOG	BUILDING	PUB	PUBLIC
BM	BENCHMARK	PVSE	PRIVATE STORMDRAIN EASEMENT
CB	CATCH BASIN	PAUE	PUBLIC ACCESS & UTILITY EASEMENT
CL	CLASS	PVT	PRIVATE
CV	CHECK VALVE	RCE	REGISTERED CIVIL ENGINEER
CL	CENTERLINE	RPOB	REDUCED PRESSURE BACKFLOW DEVICE
CO	CLEANOUT	R/W	RIGHT OF WAY
DDCV	DOUBLE DETECTOR CHECK VALVE	S	SLOPE
DI	DROP INLET	SAD	SEE ARCHITECTURAL DRAWINGS
DN	DOCUMENT NUMBER	SD	STORM DRAIN
DW	DOMESTIC WATER	SLP	SEE LANDSCAPE PLANS
DWY	DRIVEWAY	SF	SQUARE FEET
EASE	EASEMENT	SFD	SINGLE FAMILY DWELLING
EG	EXISTING GROUND	SS	SANITARY SEWER
EP	EDGE OF PAVEMENT	SSCO	SANITARY SEWER CLEANOUT
EL	ELEVATION	SSP	SEE STRUCTURAL PLANS
EX	EXISTING	STA	STATION
FPE	FINISHED FLOOR ELEVATION	STD	STANDARD
FG	FINISH GRADE	SWE	SIDEWALK EASEMENT
FI	FIRE HYDRANT	SL	STREET LIGHT
FS	FINISHED SURFACE	TW	TOP OF WALL
FW	FIRE WATER	TC	TOP OF CURB
GR	GRATE	TYP	TYPICAL
IG	INVERT GRADE	W	WATER
LF	LINEAR FEET	WM	WATER METER
		WE	WATER EASEMENT
		WS	WATER SERVICE

ARCHITECT

Bassenian Lagoni Architects
131 Innovation Drive, Suite 100
Irvine, CA 92617
Phone: (949) 553-9100

LANDSCAPE

Sam Harned Landscape Architect
P.O. Box 2275
Oakdale, CA 95361
Phone: (209) 380-7376


SURVEYOR

Adobe Associates, Inc.
c/o: Aaron R Smith, PLS 7901
1220 N Dutton Avenue
Santa Rosa, CA 95401
Phone: (707) 541-2300


8100 VALENTINE AVENUE DEVELOPMENT - VESTING TENTATIVE MAP PACKAGE

8100 Valentine Avenue, Sebastopol, California

APN 004-510-054

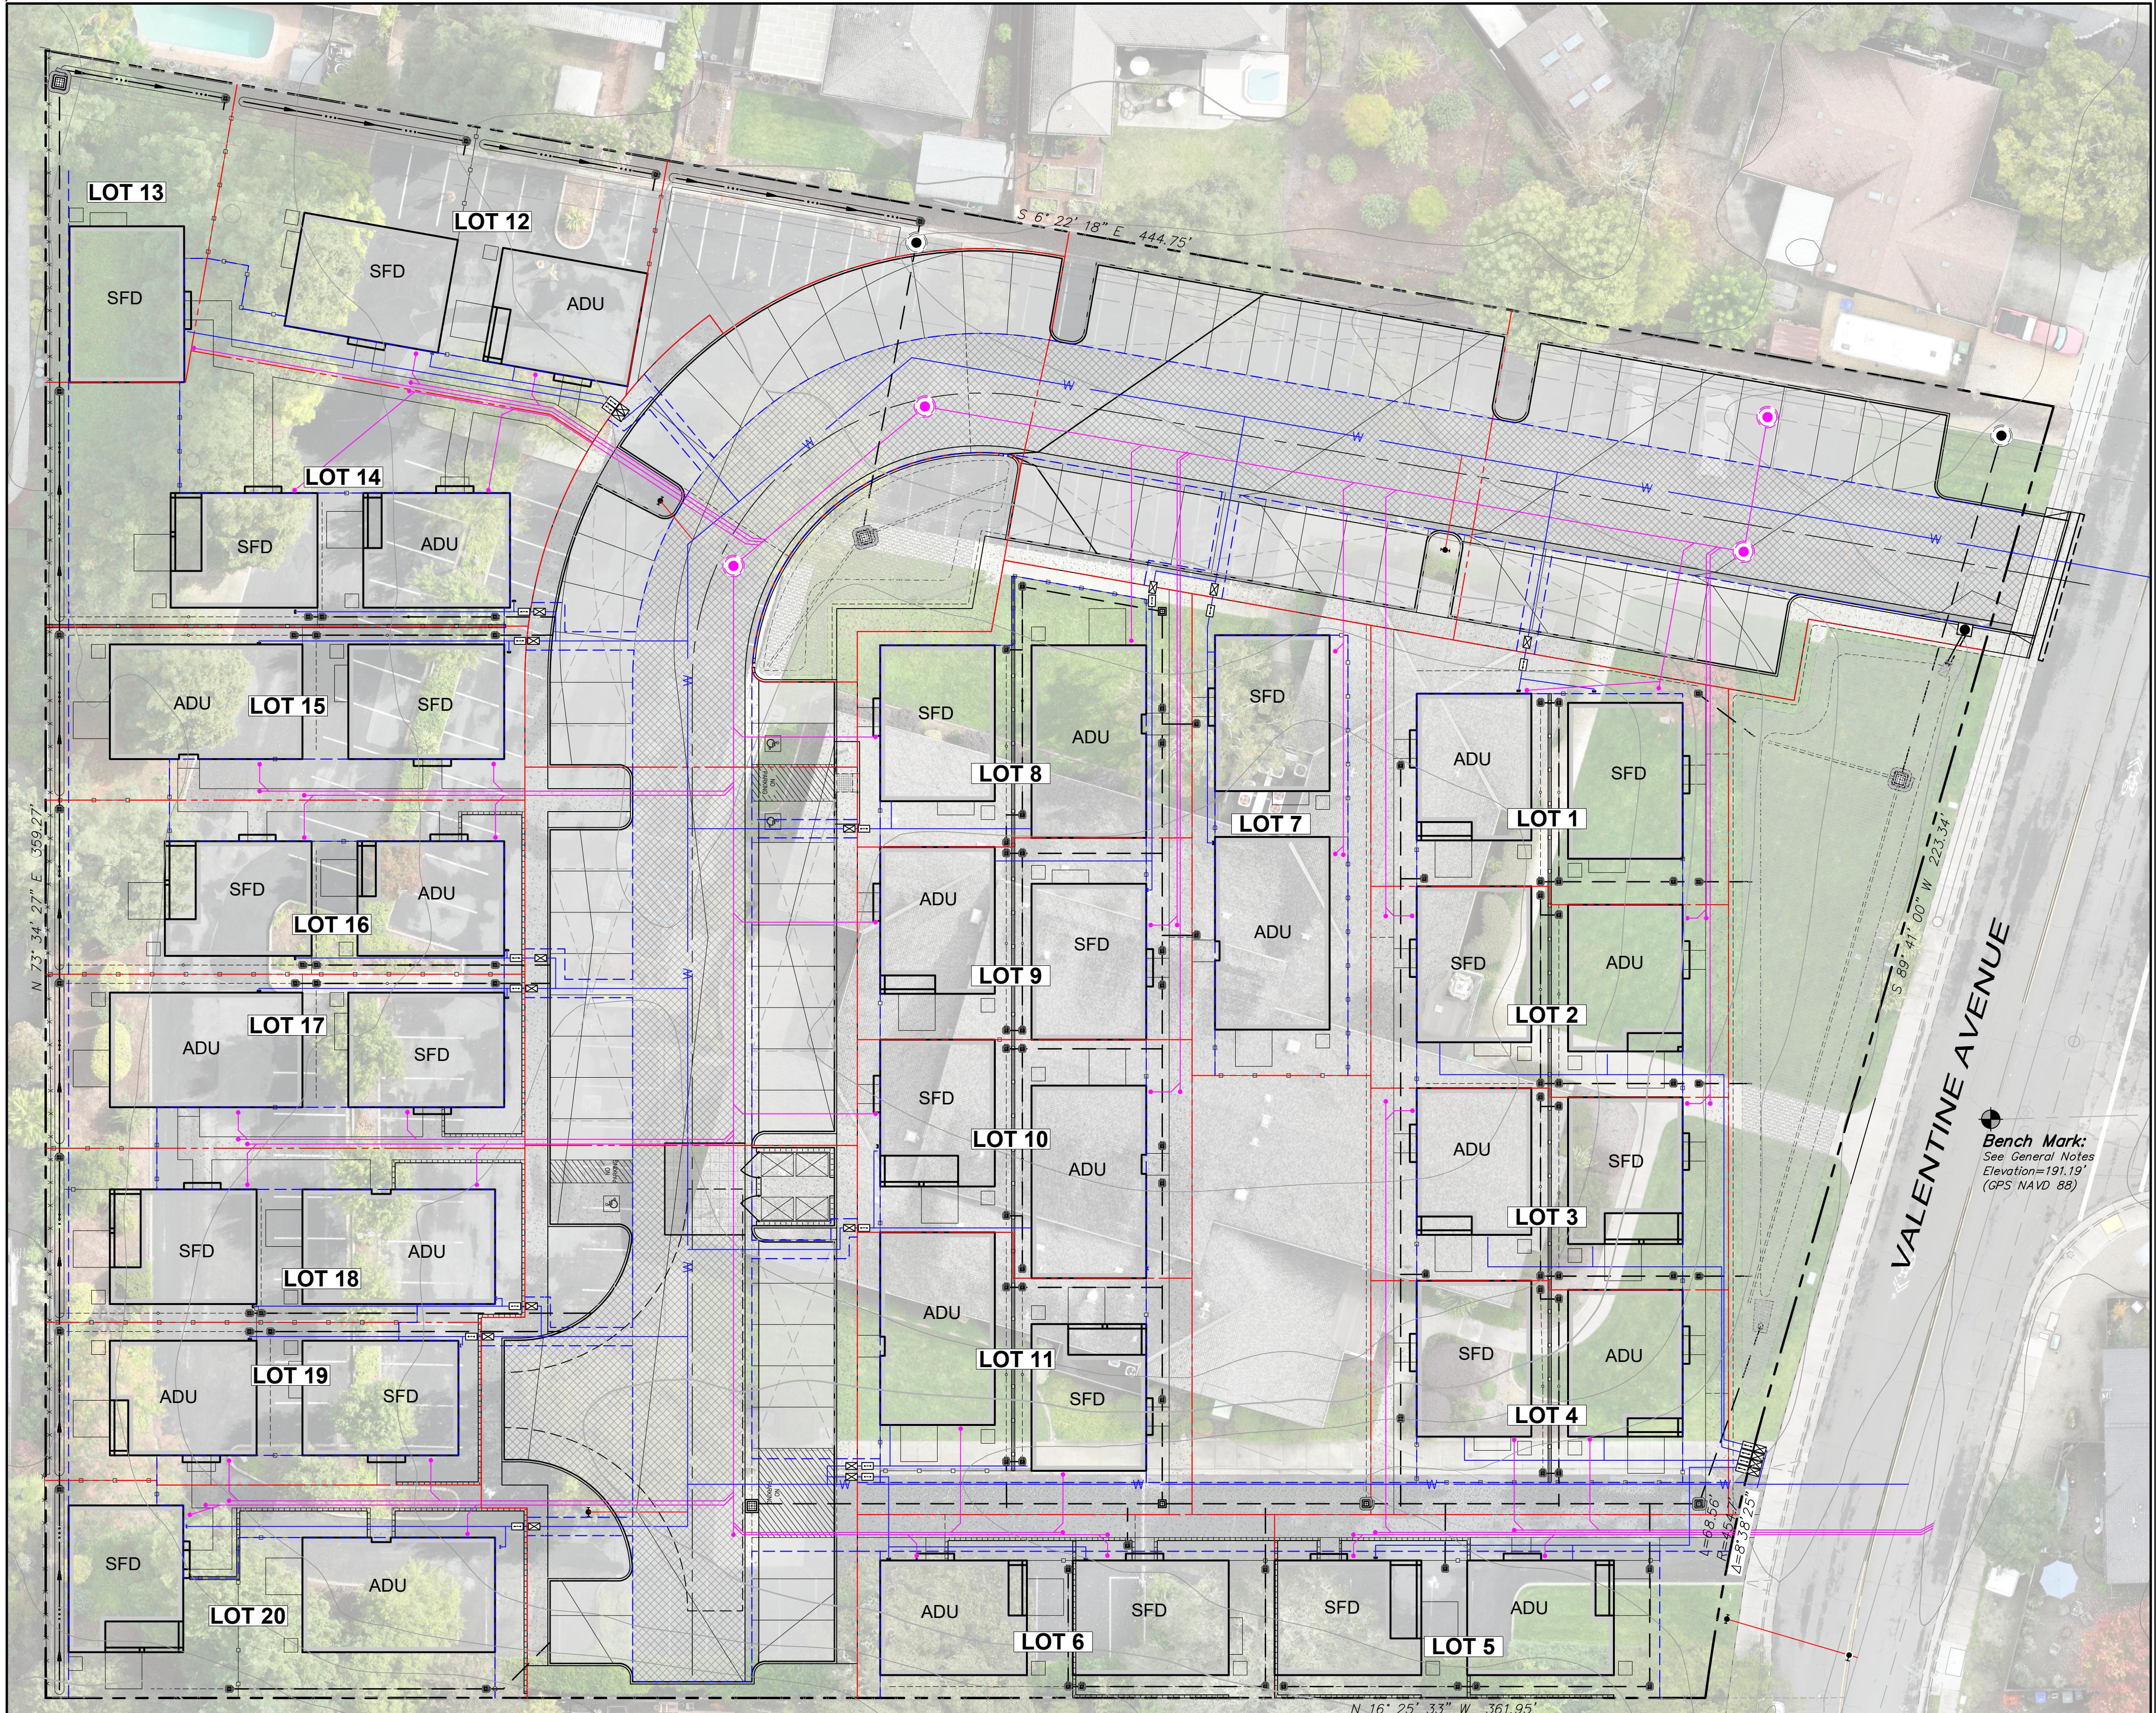


OVERALL SITE PLAN

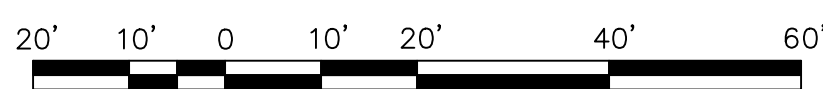

Revisions	No.	Date	Description	Approved

adobe associates, inc.
civil engineering | land surveying | wastewater
1220 N. Dutton Ave., Santa Rosa, CA 95401
P: (707) 541-2300 F: (707) 541-2301
Website: www.adobeinc.com
"A Service You Can Count On!"

Casey Talbot
Casey Rhea Talbot, PE 91962
My license expires 3/31/2027

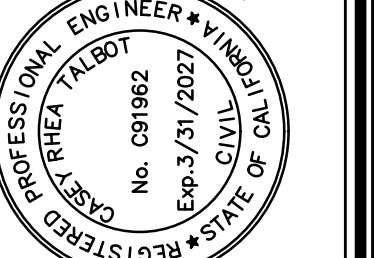

VESTING TENTATIVE MAP VALENTINE AVENUE

TITLE SHEET
8100 Valentine Avenue
Sebastopol, California
APN 004-510-054

SCALE: AS SHOWN	Date: August 28, 2026	Design by: KM	Drawn by: KM,LL	Checked by: AP,CT
-----------------	-----------------------	---------------	-----------------	-------------------

Sheet

C1.0

1 of 9 Sheets
Job 25213

SITE INFORMATION

SITE AREA: 2.96 ACRES

SMALL LOT REQUIREMENTS:
MINIMUM LOT SIZE: 1,500 SF
MINIMUM LOT WIDTH: 50 FT (INTERIOR)
60 FT (CORNER)
MINIMUM YARD SETBACK: 10 FT (REAR YARD)
15 FT (FRONT YARD)
4 FT (SIDE YARD)
15 FT (STREET SIDE YARD)

PROPOSED PARCELS: 9
PARCEL A (7,800 SF): COMMON AREA (COMMUNITY HOA)
PARCEL B (7,207 SF): COMMON AREA (COMMUNITY HOA)
PARCEL C (7,480 SF): COMMON AREA (COMMUNITY HOA)
PARCEL D (5,980 SF): COMMON AREA (COMMUNITY HOA)
PARCEL E (9,110 SF): COMMON AREA (COMMUNITY HOA)
PARCEL F (3,734 SF): COMMON AREA (COMMUNITY HOA)
PARCEL G (1,745 SF): COMMON AREA (COMMUNITY HOA)
PARCEL H (1,882 SF): COMMON AREA (COMMUNITY HOA)
PARCEL I (5,336 SF): COMMON AREA (COMMUNITY HOA)

PROPOSED RESIDENTIAL LOTS: 20
SMALLEST LOT SIZE: 2,501 SF (LOT 13)
LARGEST LOT SIZE: 5,902 SF (LOT 14)
AVERAGE LOT SIZE: 3,758 SF

EXISTING & PROPOSED ZONING: R-4

HIGH FIRE SEVERITY ZONE: NO

SURVEYOR/ENGINEER:

ADOBE ASSOCIATES, INC.
1220 N. Dutton Avenue
Santa Rosa, CA. 95401
(707) 541-2300 phone
(707) 541-2301 fax
asmith@adobeinc.com

OWNER/SUBDIVIDER:


Grube Investment Company, Inc.
c/o Rob Toste
3255 W. March Lane, Suite 400
Stockton, CA 95219
(209) 473-6010 phone
rtoste@grube.com

HATCHING LEGEND:

- PRIVATE ACCESS & UTILITY EASEMENT
- PRIVATE STORMDRAIN EASEMENT
- PUBLIC UTILITY EASEMENT
- PUBLIC WATER & SECONDARY RESIDENT EVACUATION EASEMENT

ABBREVIATIONS


- AE ACCESS EASEMENT
- APN ASSESSORS PARCEL NUMBER
- BM BENCHMARK
- CITY CITY OF ST. HELENA
- CL CENTERLINE
- DN DOCUMENT NUMBER
- ESMT EASEMENT
- EVAE EMERGENCY VEHICLE ACCESS EASEMENT
- PAUE PUBLIC ACCESS AND UTILITY EASEMENT
- PL PROPERTY LINE
- PUE PUBLIC UTILITY EASEMENT
- PVT PRIVATE
- R/W RIGHT OF WAY
- WE WATER EASEMENT

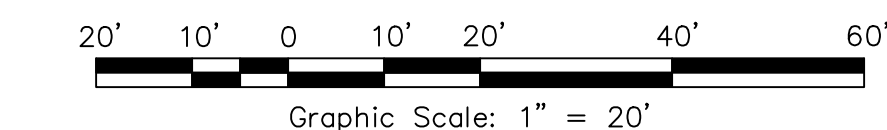

Vesting Tentative Map
For Condominium purpose of a 20 Lot Subdivision:

8100 Valentine Avenue, Sebastopol
Assessor's Parcel Number 004-510-054

CURRENT ZONING
R-4 (Medium Density Residential)

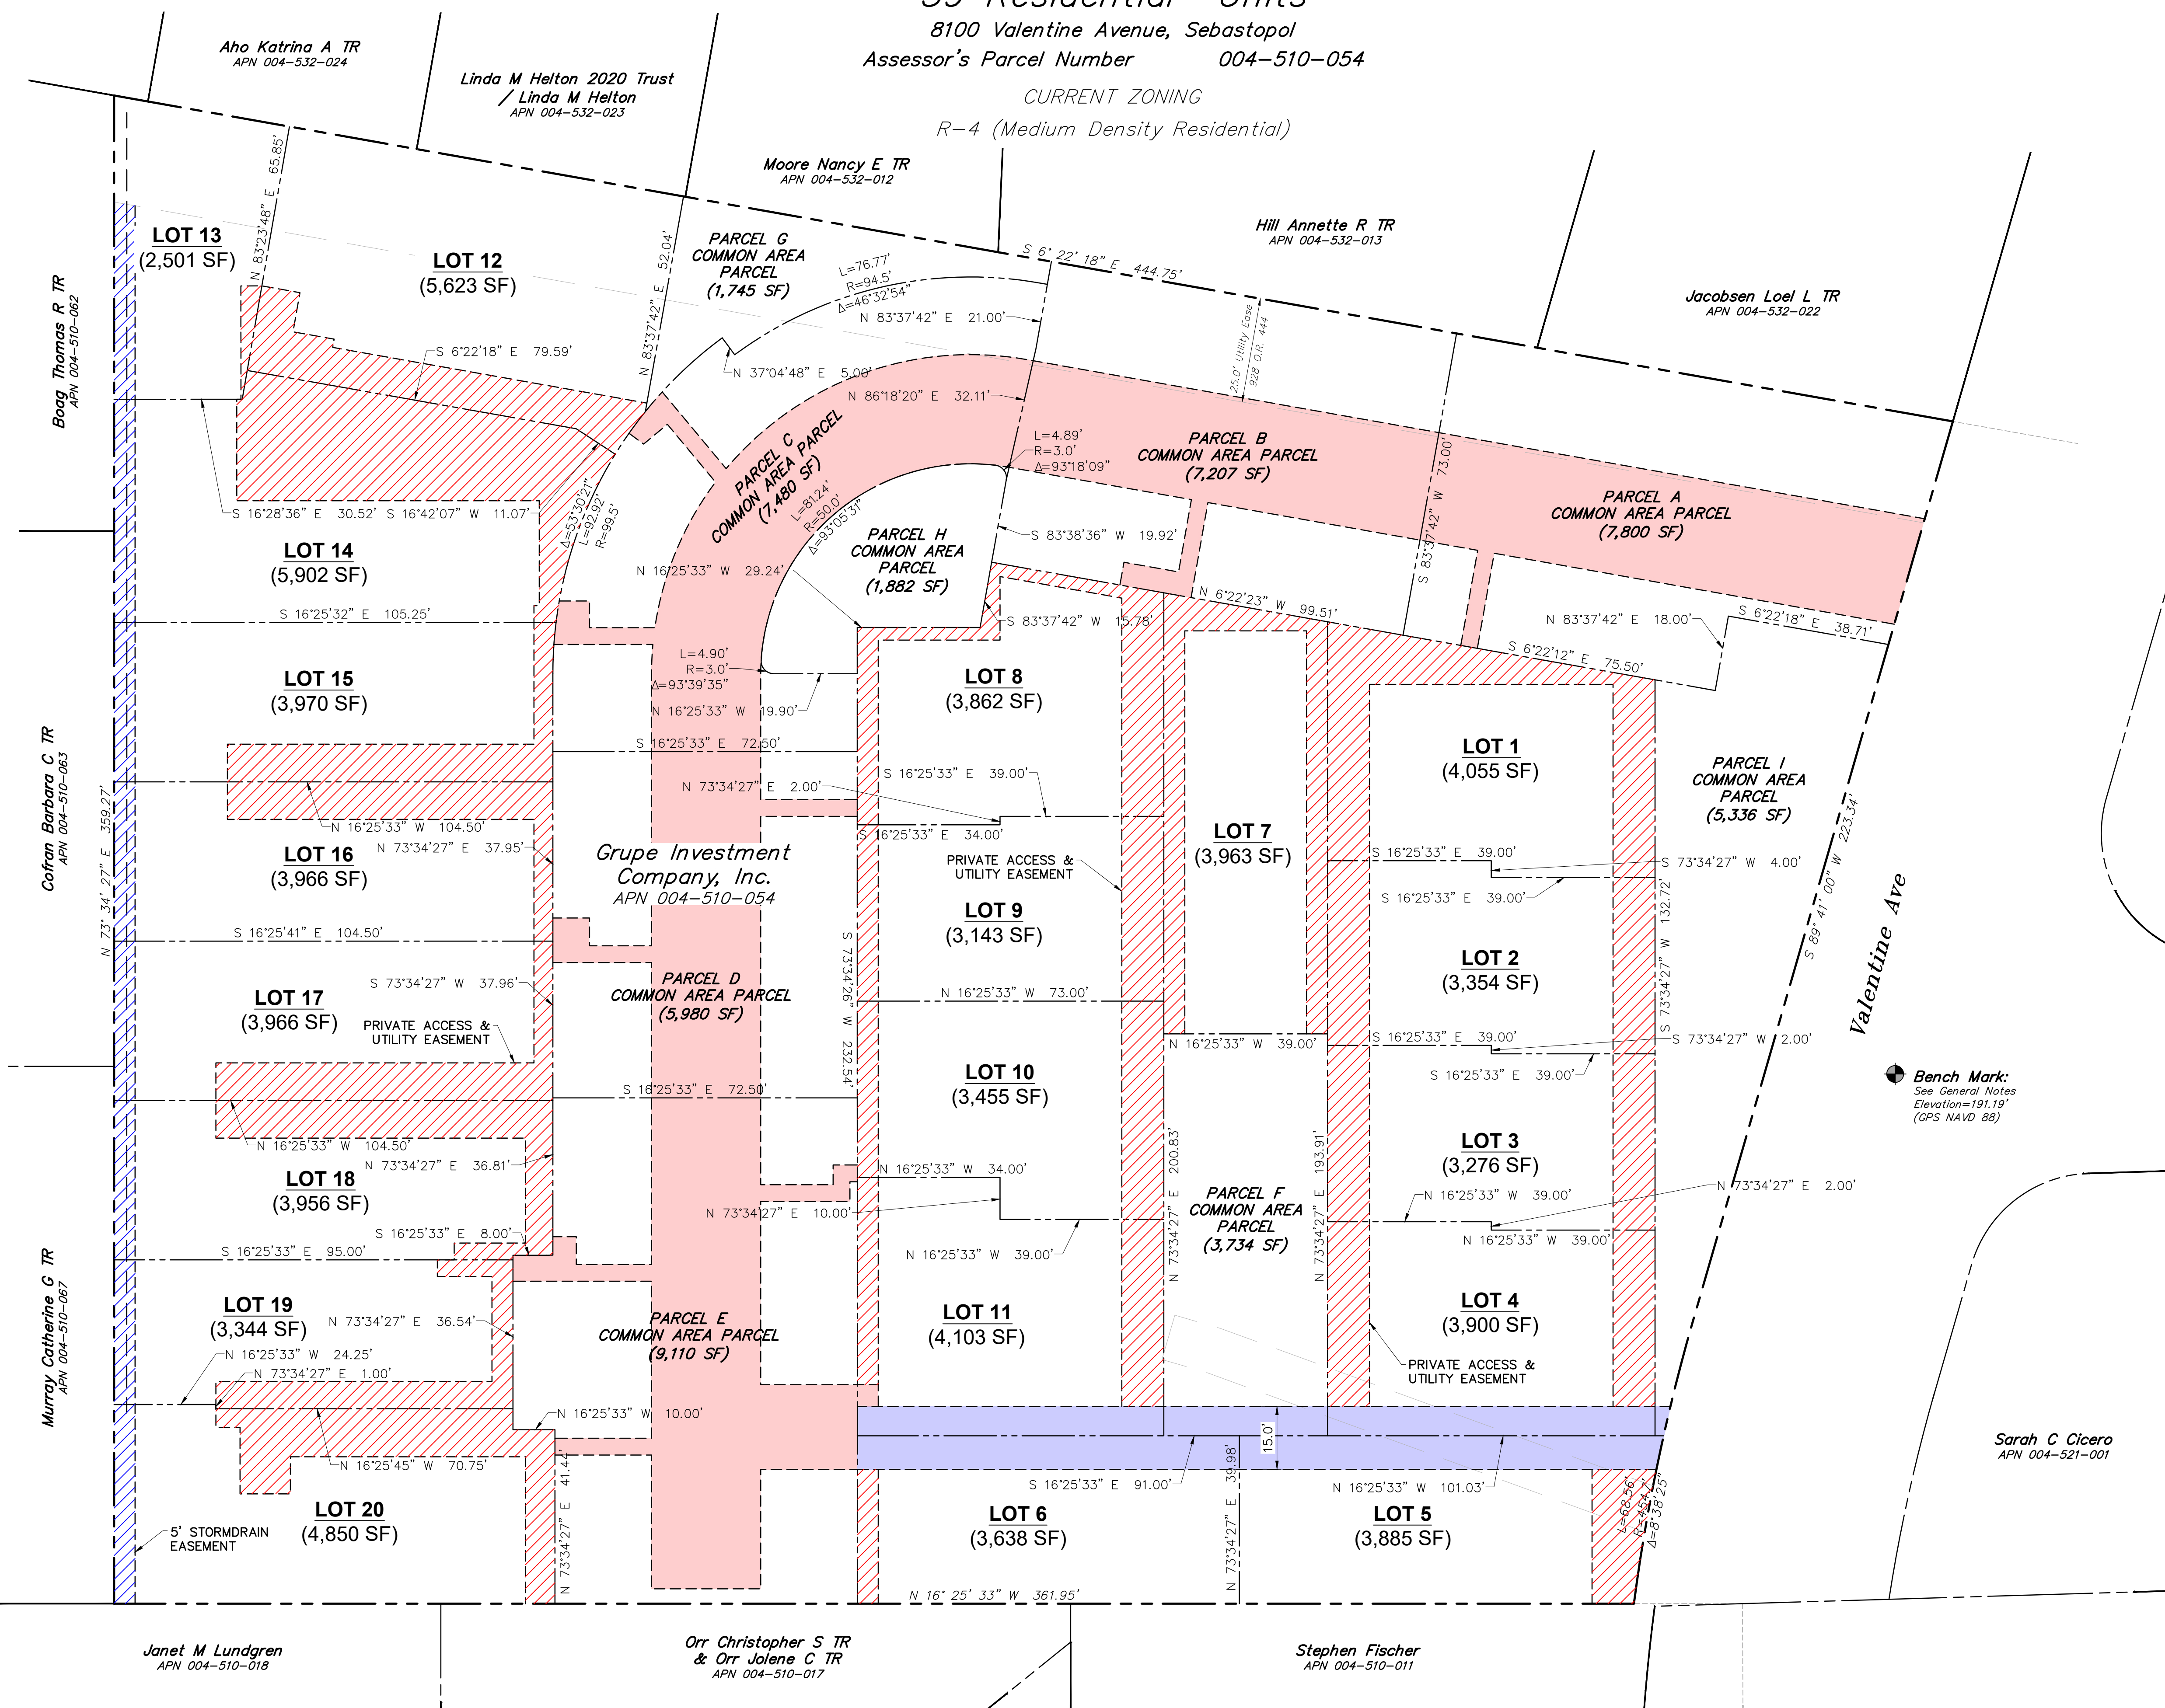

No.	Date	Description	Approved


adobe associates, inc.
civil engineering | land surveying | wastewater
1220 N. Dutton Ave., Santa Rosa, CA 95401
P. (707) 541-2300 F. (707) 541-2301
Website: www.adobeinc.com
"A Service You Can Count On!"

Casey Talbot
PROFESSIONAL ENGINEER - CIVIL
No. 091982
Exp. 3/31/2027
My license expires 3/31/2027

VESTING TENTATIVE MAP
VALENTINE AVENUE
VESTING TENTATIVE MAP
8100 Valentine Avenue
Sebastopol, California
APN 004-510-054

SCALE: AS SHOWN
Date: August 28, 2026
Design by: KM
Drawn by: KM, IL
Checked by: AP, CT

Sheet
C2.1
3 of 9 Sheets
Job 25213

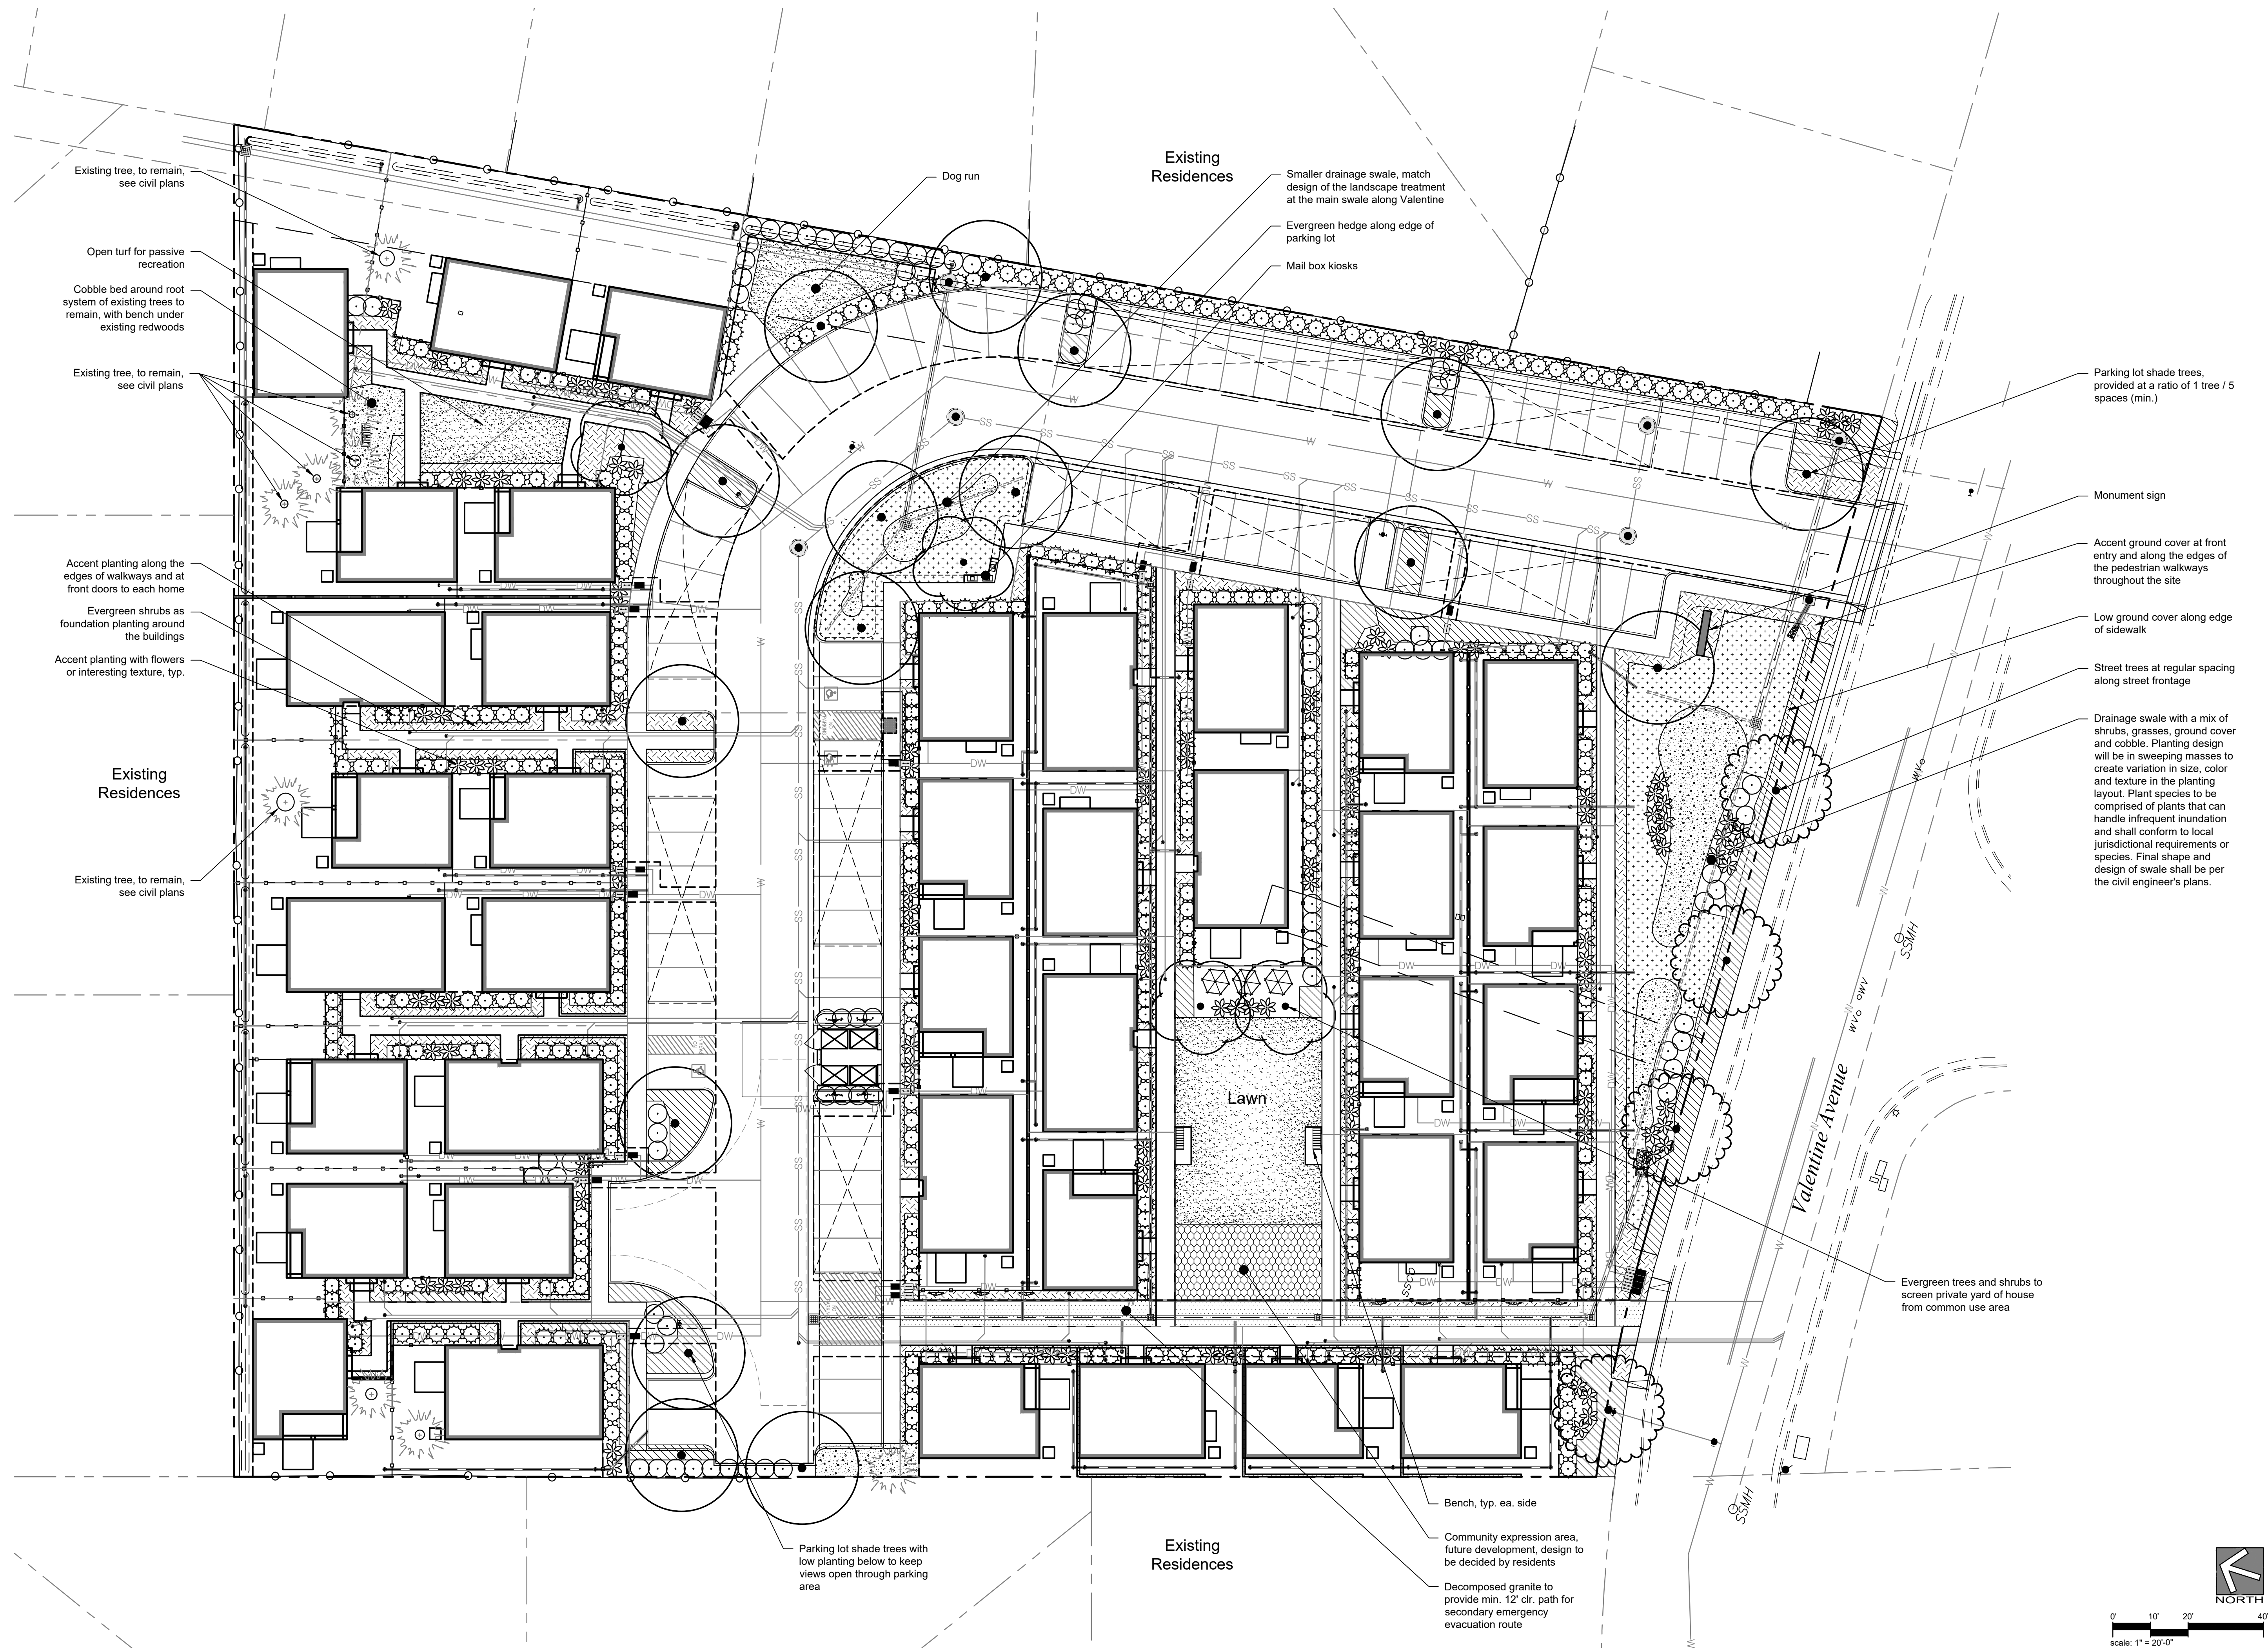

WELO COMPLIANCE

This project has been designed to conform with the State's Model Water Efficient Landscape Ordinance (MWELO).

IRRIGATION DESIGN
The irrigation on the site will use drip irrigation, will meet the City's requirements, and will comply with the requirements of WELO. Equipment will include dedicated irrigation meter, smart controller, weather sensor, and efficient irrigation emitters, nozzles, and other equipment.

PLANTING DESIGN
The landscape design uses water-wise plant species suitable for this region and that are low maintenance and durable, uses trees to shade paved areas, and plants have been grouped into hydro-zones. References used for the landscape design include published information from the local jurisdiction, Sunset Western Garden Book and WUCOLS. The majority of the plant species provided in the preliminary plant palette are California Native and all area water-conscious species.

LANDSCAPE AREA CALCULATIONS

Total Site Area:	128,997 sf.
Total Landscape Area:	28,238 sf.
Planter Area:	17,302 sf
Lawn:	3,275 sf.
Bioswale:	7,661 sf
Percentage of Total Site as Landscape:	22 %

PARKING LOT TREE REQUIREMENTS

Number parking spaces:	85
Req'd trees (1 tree per 5 parking spaces):	17
Trees Provided:	17

WATER EFFICIENT LANDSCAPE ORDINANCE WORKSHEET								
	Reference Evapotranspiration		42.0 in/yr	ETAF _{min}	Maximum Allowed ETAF		0.55	
APPENDIX B WORKSHEET	Hydro-zone (see desc. below)	Plant Factor (PF)	Irrigation Method	Irrigation Efficiency (IE)	ETAF (PF/IE)	Landscape Area (sq. ft.)	ETAF x Area	Estimated Total Water Use (ETWU)
	Regular Landscape Areas ("RLA") - See Hydrozone Descriptions for Referenced Numbers							
	Lawn	0.70	Spray	0.75	0.93	3,275 sf	3,056.67	79,596 gals
	Shrubs, Moderate	0.40	Drip	0.81	0.49	2,798 sf	1,381.73	35,980 gals
	Shrubs, Low	0.30	Drip	0.81	0.37	14,504 sf	5,371.85	139,883 gals
	Bio-swale	0.40	Drip	0.81	0.49	7,661 sf	3,783.21	98,515 gals
					Sub-totals	24,963.00	10,536.79	353,974 gals
	Special Landscape Areas ("SLA")							
	SLA1				1.00	0 sf	0.00	0 gals
					Sub-totals	0 sf	0.00	0 gals
MAWA	MAXIMUM ALLOWABLE WATER CALCULATION ("MAWA")							
	MAWA	=	$\left(ET_0 \right)$	$\left(0.62 \right)$	$\left[\left(ETAF \right) \times \left(LA \right) \right] + \left[\left(1-ETAF \right) \times \left(SLA \right) \right]$			
	357,520 gal/yr		42.0 in/yr	0.62	0.55	24,963 sf	0.45	0 sf
ETAF	ETAF CALCULATIONS							
	Regular Landscape Area (RLA) ETAF			Max Allowed ETAF				
	Total ETAF x RLA		10536.79					
	Divided by Total RLA		24,963 sf		If Average ETAF is less than Max. Allowed ETAF the Project complies with WELO			
	Average ETAF (RLA)		0.42	0.55				

PLANT SCHEDULE

SYMBOL	CODE	BOTANICAL NAME	COMMON NAME	QTY	SIZE	SPACING	WUCOLS	
TREES								
		PARKING LOT SHADE TREE Medium to large tree with spreading canopy		16				
	PRU LYO QUE AGR	Prunus ilicifolia lyonii Quercus agrifolia	Catalina Cherry Coast Live Oak		24" box 24" box	25' 50'	Low Very Low	
		MEDIUM SHADE TREE Medium sized shade tree with interesting branch pattern or form, for shading pedestrian use areas		4				
	CER OCC CER BET CHI LIN	Cercis occidentalis Cercocarpus betuloides Chilopsis linearis	Western Redbud Mountain Mahogany Desert Willow		24" box 24" box 24" box	20' 20' 20'	Low Low Low	
		STREET TREE Medium to large tree with spreading canopy.		4				
	QUE AGR SEQ SEM	Quercus agrifolia Sequoia sempervirens	Coast Live Oak Coast Redwood		24" box 24" box	50' 50'	Very Low High	
SHRUBS								
		ACCENT SHRUB Medium size shrub, 30"-60", with flowers or interesting foliage and form, for focal point planting		120				
	Ach mil Azalea Epi hum Leu hyb Sal po4 Tri woo Ver ill	Achillea millefolium Azalea spp. Epilobium canum Leucadendron x 'Jester' Salvia x 'Pozo Blue' Trichostema lanatum Verbena ilacina 'De la Mina'	Common Yarrow Azalea California Fuchsia Jester Conebush Pozo Blue Sage Woolly Blue Curls De la Mina Lilac Verbena		5 gal. 5 gal. 5 gal. 5 gal. 5 gal. 5 gal. 7 gal.	2' 3' 3' 5' 4' 5' 5'	Low Moderate Low Low Low Low Low	
		BACKGROUND / BUFFER SHRUB Medium to large shrub, 5'-7', for background and buffers		3				
	Arc thh Cea con Fra cal Myr cal	Arctostaphylos x 'Howard McMinn' Ceanothus x 'Concha' Frangula californica Myrica californica	Howard McMinn Manzanita Concha Wild Lilac California Coffeeberry Pacific Wax Myrtle		5 gal. 5 gal. 5 gal. 5 gal.	8' 6' 7' 6'	Low Low Low Moderate	
		EVERGREEN / HEDGE SHRUB Medium size evergreen shrubs, for massing, foundation planting, and borders		346				
	Arc sen Car cal Mah aqu Wes mor	Arctostaphylos densiflora 'Sentinel' Carpenteria californica 'Elizabeth' Mahonia aquifolium Westringia fruticosa 'Morning Light'	Sentinel Vine Hill Manzanita Bush Anemone Oregon Grape Morning Light Coast Rosemary		5 gal. 5 gal. 5 gal. 5 gal.	7' 4' 3' 4'	Low Low Low Low	
		VINE Climbing or twining vine for covering walls and fences		4				
	Clem Har vio	Clematis spp. Hardenbergia violacea	Clematis Lilac Vine		5 gal. 5 gal.	8' 8'	Moderate Moderate	
		INFILL SHRUB Medium size shrub, 30"-48", for mass plantings mid-ground planting		82				
	Arc dou Arc sns Ros tus Sal api Teu fru	Arctostaphylos x 'John Dourley' Arctostaphylos x 'Sunset' Rosmarinus officinalis 'Tuscan Blue' Salvia apiana Teucrium fruticans	John Dourley Manzanita Sunset Manzanita Tuscan Blue Rosemary White Sage Bush Germander		5 gal. 5 gal. 5 gal. 5 gal. 5 gal.	4' 5' 4' 4' 4'	Low Low Low Low Low	
		ESPALIER		8				
	Cea har Fre cal	Ceanothus x 'Ray Hartman' Fremontodendron x 'Ken Taylor'	Ray Hartman Wild Lilac Ken Taylor Flannel Bush		15 gal. 15 gal.	per plan per plan	Low Low	
GROUND COVERS								
		ACCENT GROUND COVER Low ground cover planting, 12"-24", with flowers or intesting foliage or texture, for focal planting		5,286 sf				
	Cea hor Esc cal Heb spp Heu max Mon rus Sal bee	Ceanothus griseus horizontalis Eschscholzia californica Hebe spp. Heuchera maxima Monardella villosa 'Russian River' Salvia x 'Bee's Bliss'	Carmel Creeper California Poppy Hebe Island Alum Root Russian River Coyote Mint Bee's Bliss Sage		51 81 135 134 172 83	1 gal. 1 gal. 1 gal. 1 gal. 1 gal. 1 gal.	60" 24" 30" 36" 30" 48"	Low Low Moderate Low Low Low
		EVERGREEN GROUND COVER Low growing ground cover, 6"-20", for masses and foreground planting		3,636 sf				
	Arc rey Arc ecp Bac pig Cea hor	Arctostaphylos uva-ursi 'Point Reyes' Arctostaphylos x 'Emerald Carpet' Baccharis pilularis 'Pigeon Point' Ceanothus griseus horizontalis	Point Reyes Kinnikinnick Emerald Carpet Manzanita Pigeon Point Coyote Brush Carmel Creeper		58 58 46 34	1 gal. 1 gal. 1 gal. 1 gal.	48" 42" 60" 60"	Low Low Low Low
		LAWN Sod, for passive recreation		3,275 sf				
	Tur bol	Turf Sod Bolero Plus	Fescue blend	3,275 sf	sod		SLA	
		COBBLE Rounded cobble, for use at drainage ways and as inert ground cover near existing trees to remain		2,130 sf				
		COMMUNITY EXPRESSION AREA Future development area for residents-use, to be provided by the HOA at complete build-out.		780 sf				
		BIO-SWALE PLANTING Plants for use at bio-swales. Species selected for ability to withstand infrequent inundation. Species shall conform to jurisdictional standards and requirements.		3,209 sf				
	Car tum Dia var Jun pat Muh rig Spi awt	Carex tumulicola Dianella tasmanica 'Variegata' Juncus patens Muhlenbergia rigens Spiraea x bumalda 'Anthony Waterer'	Foothill Sedge Variegated Flax Lily California Gray Rush Deer Grass Anthony Waterer Spirea		74 41 111 33 13	1 gal. 1 gal. 1 gal. 1 gal. 1 gal.	36" 42" 36" 60" 60"	Low Moderate Low Low Moderate
		DECOMPOSED GRANITE Decomposed granite paving to meet fire department requirements for access.		1,183 sf				



Prepared for:
Grupe Investment Company, Inc.
3255 West March Lane
Suite 400
Stockton, CA 95219


Project:
VALENTINE AVENUE HOUSING
8100 VALENTINE AVENUE, SEBASTOPOL, CA


Revision:
No. Desc. Date

Date: 31 August 2026
Drawn: RSH
Checked: RSH
Project No.: 25-55
Scale: none

Sheet:
Preliminary Landscape Plan

L2

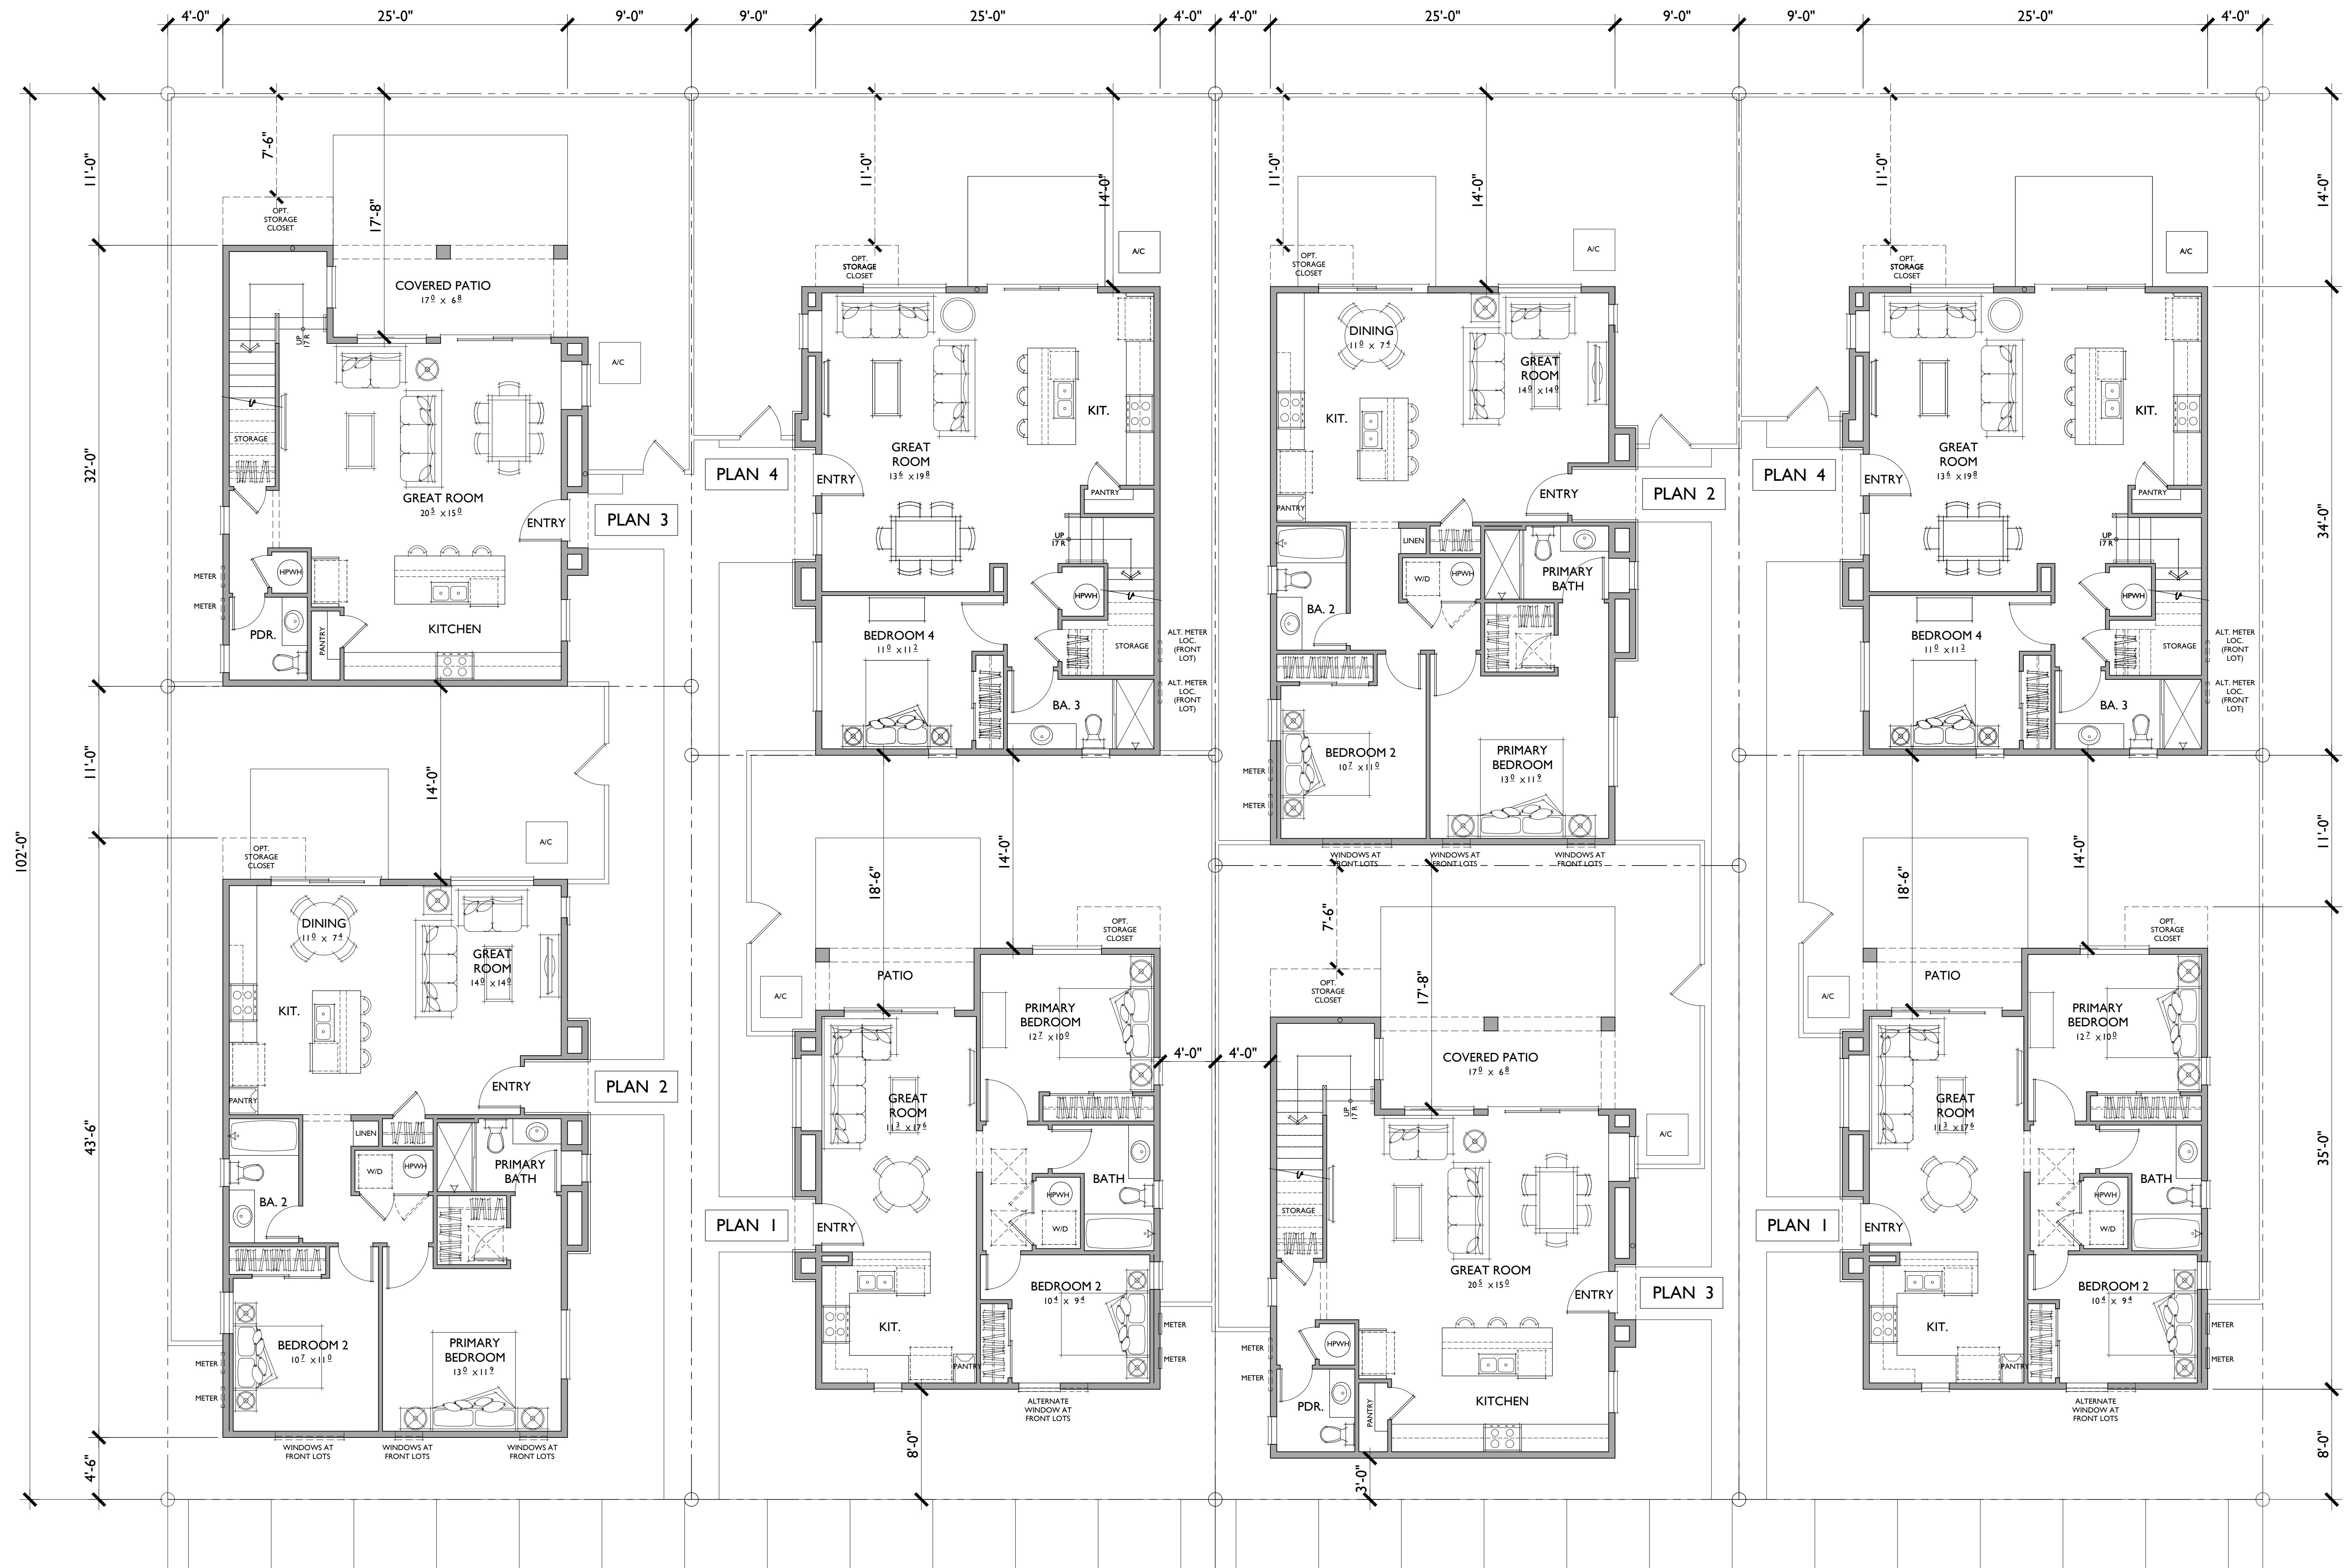


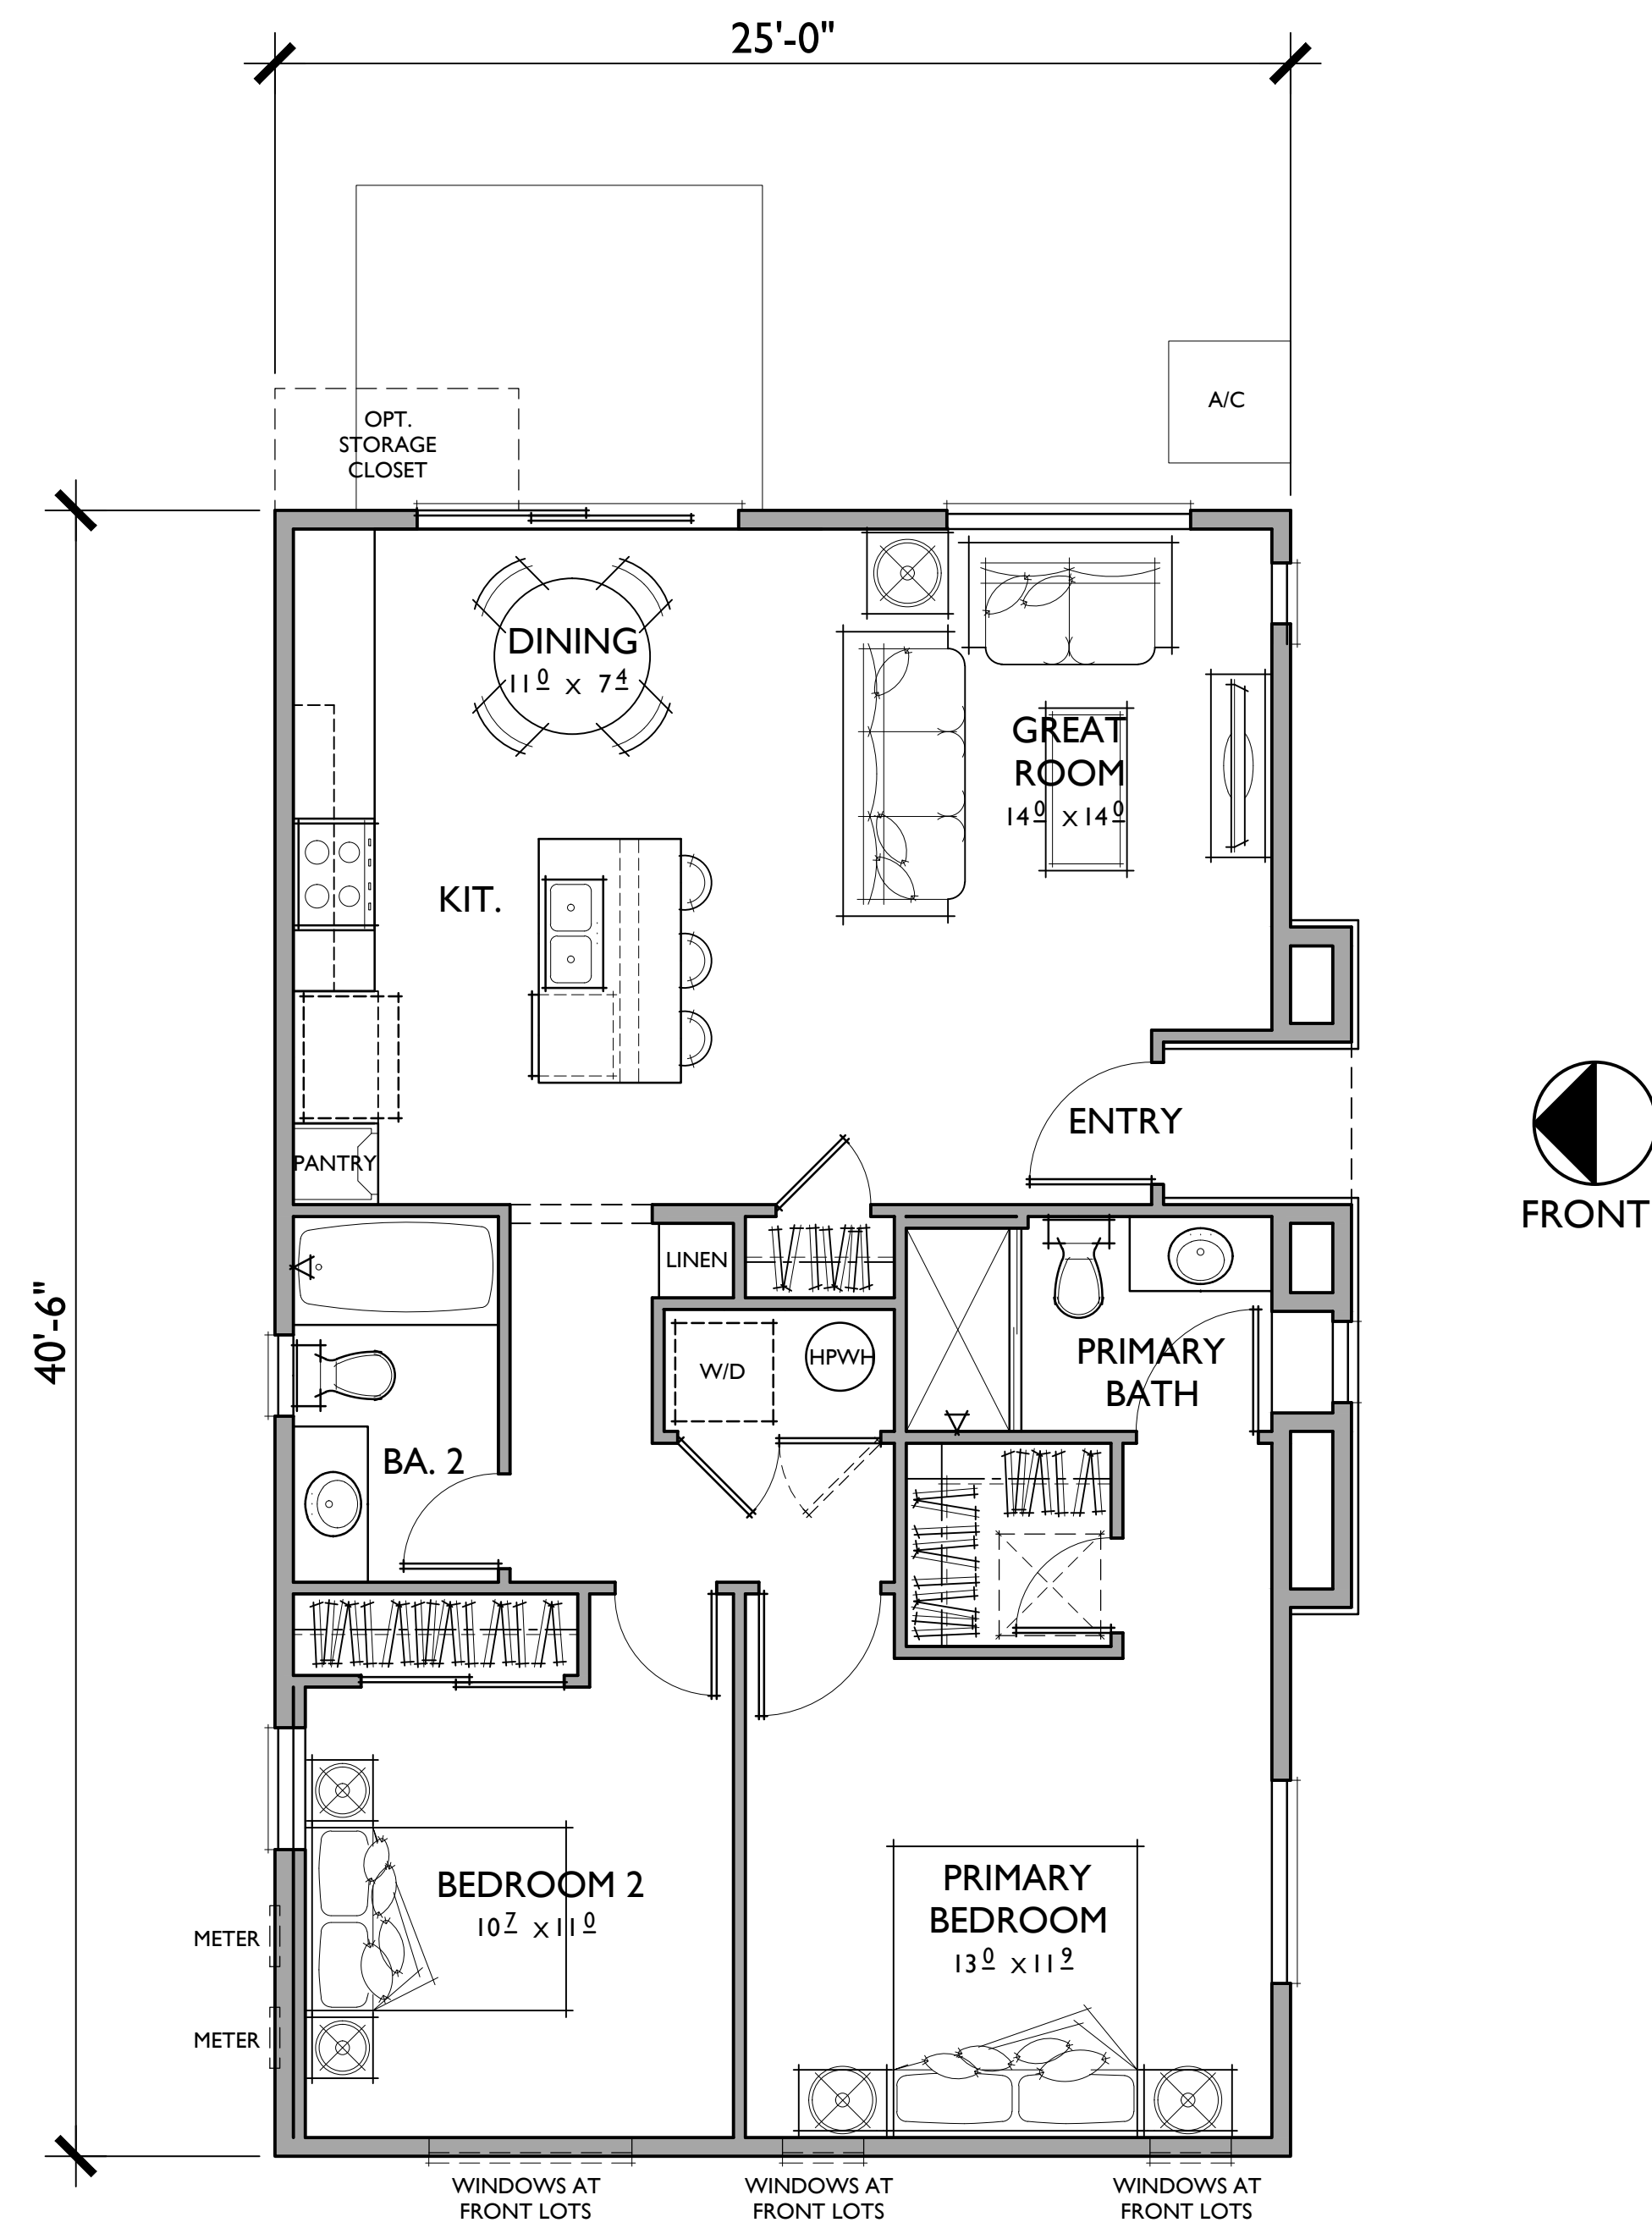

PLAN 2
2 BEDROOMS / 2 BATHS

FLOOR AREA TABLE	
TOTAL LIVING	1,000 SQ. FT.
COVERED PATIO	N/A
PORCH	13 SQ. FT.





NOTE: SQUARE FOOTAGE MAY VARY DUE TO METHOD OF CALCULATION

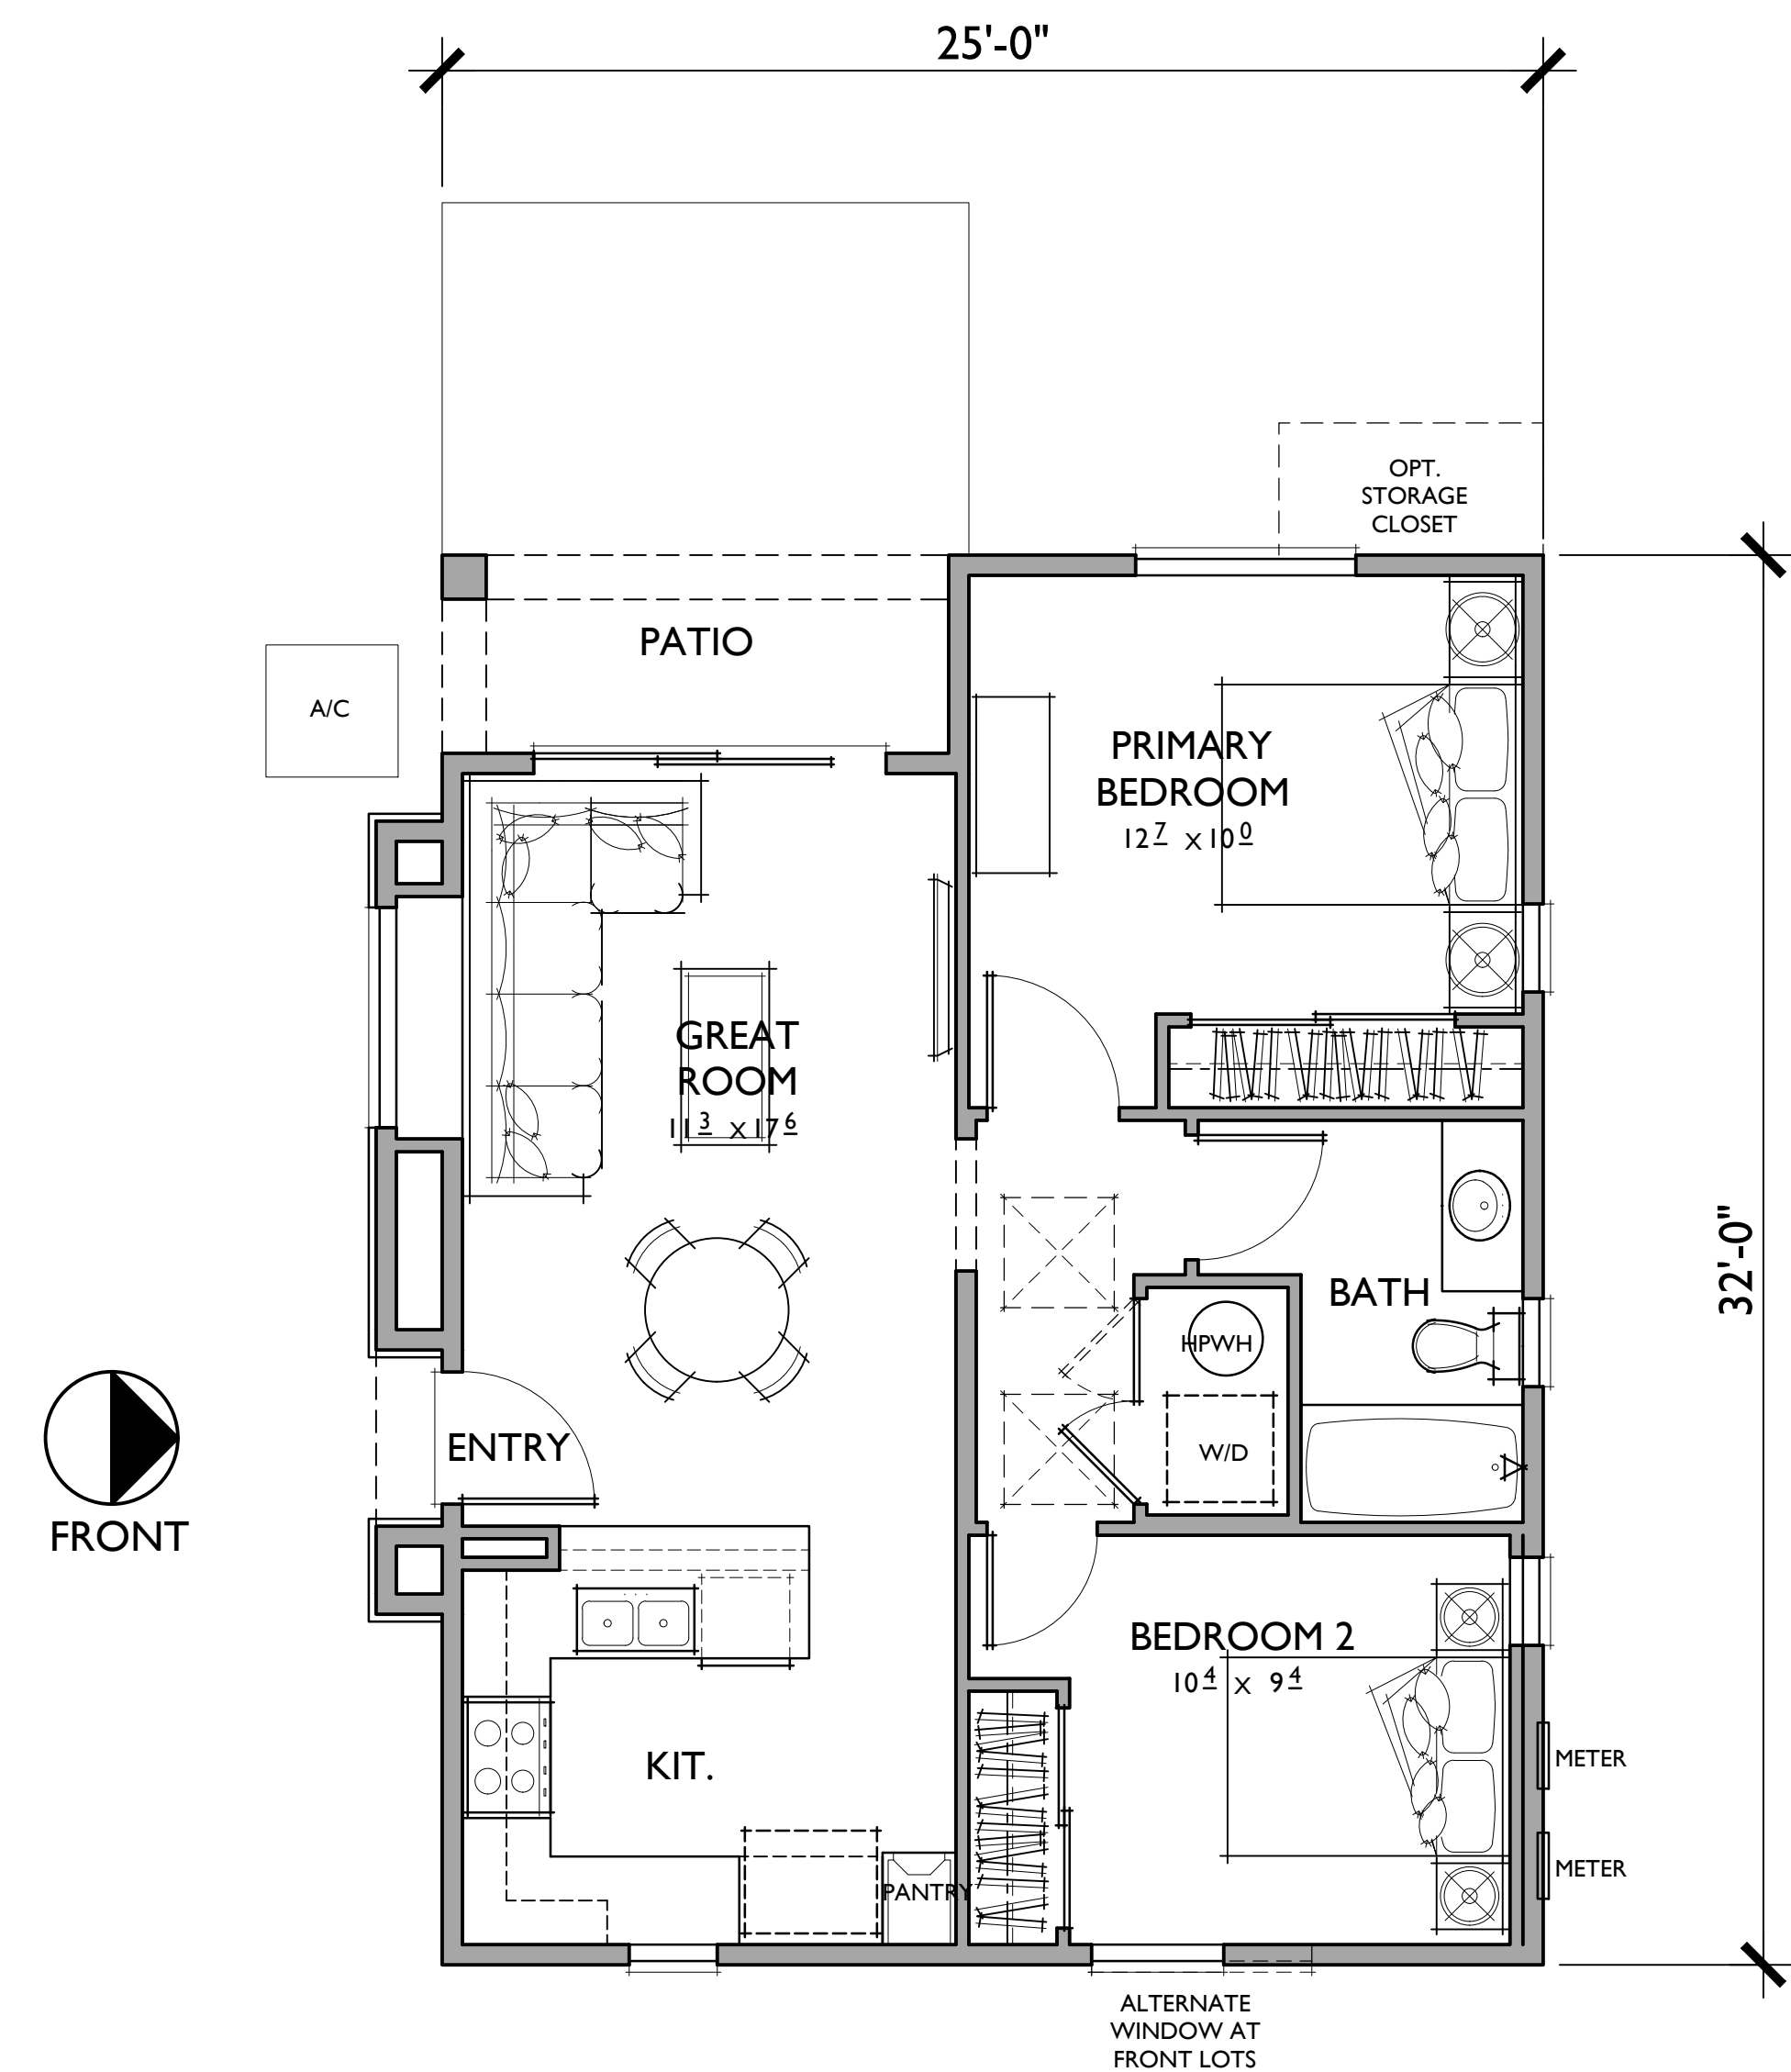

PLAN 1
2 BEDROOMS / 1 BATH

FLOOR AREA TABLE	
TOTAL LIVING	748 SQ. FT.
COVERED PATIO	52 SQ. FT.
PORCH	N/A

NOTE: SQUARE FOOTAGE MAY VARY DUE TO METHOD OF CALCULATION

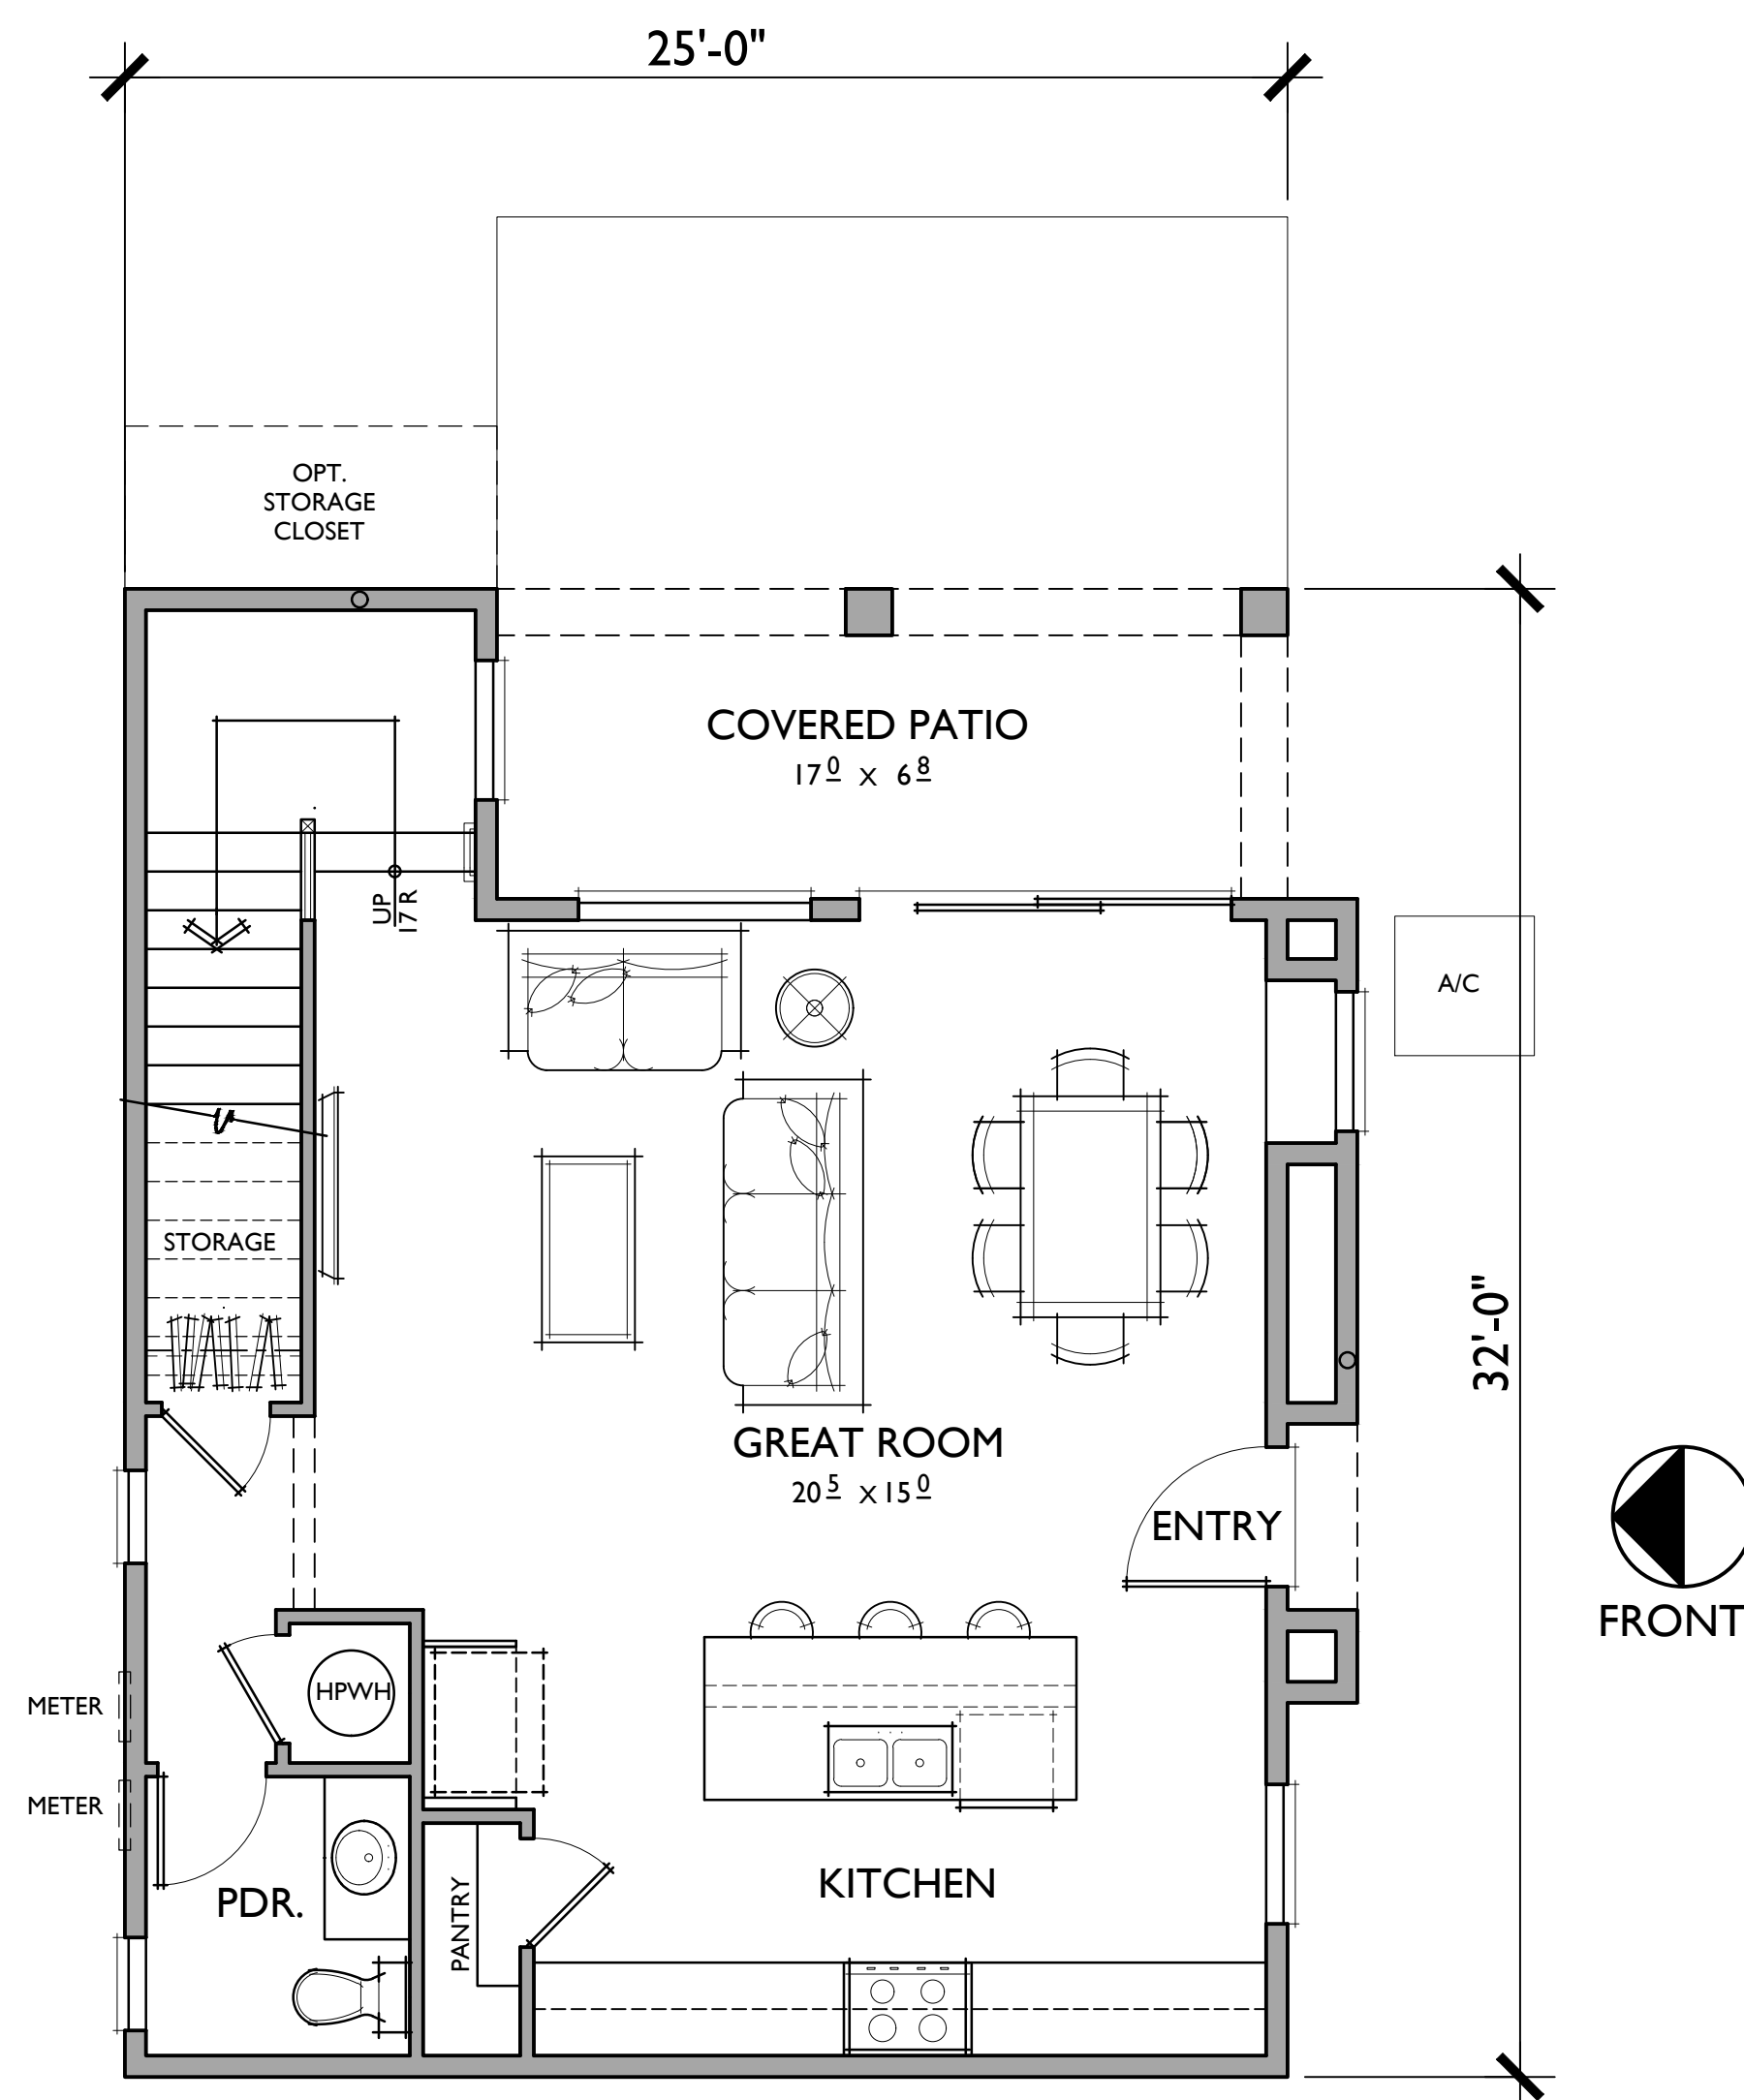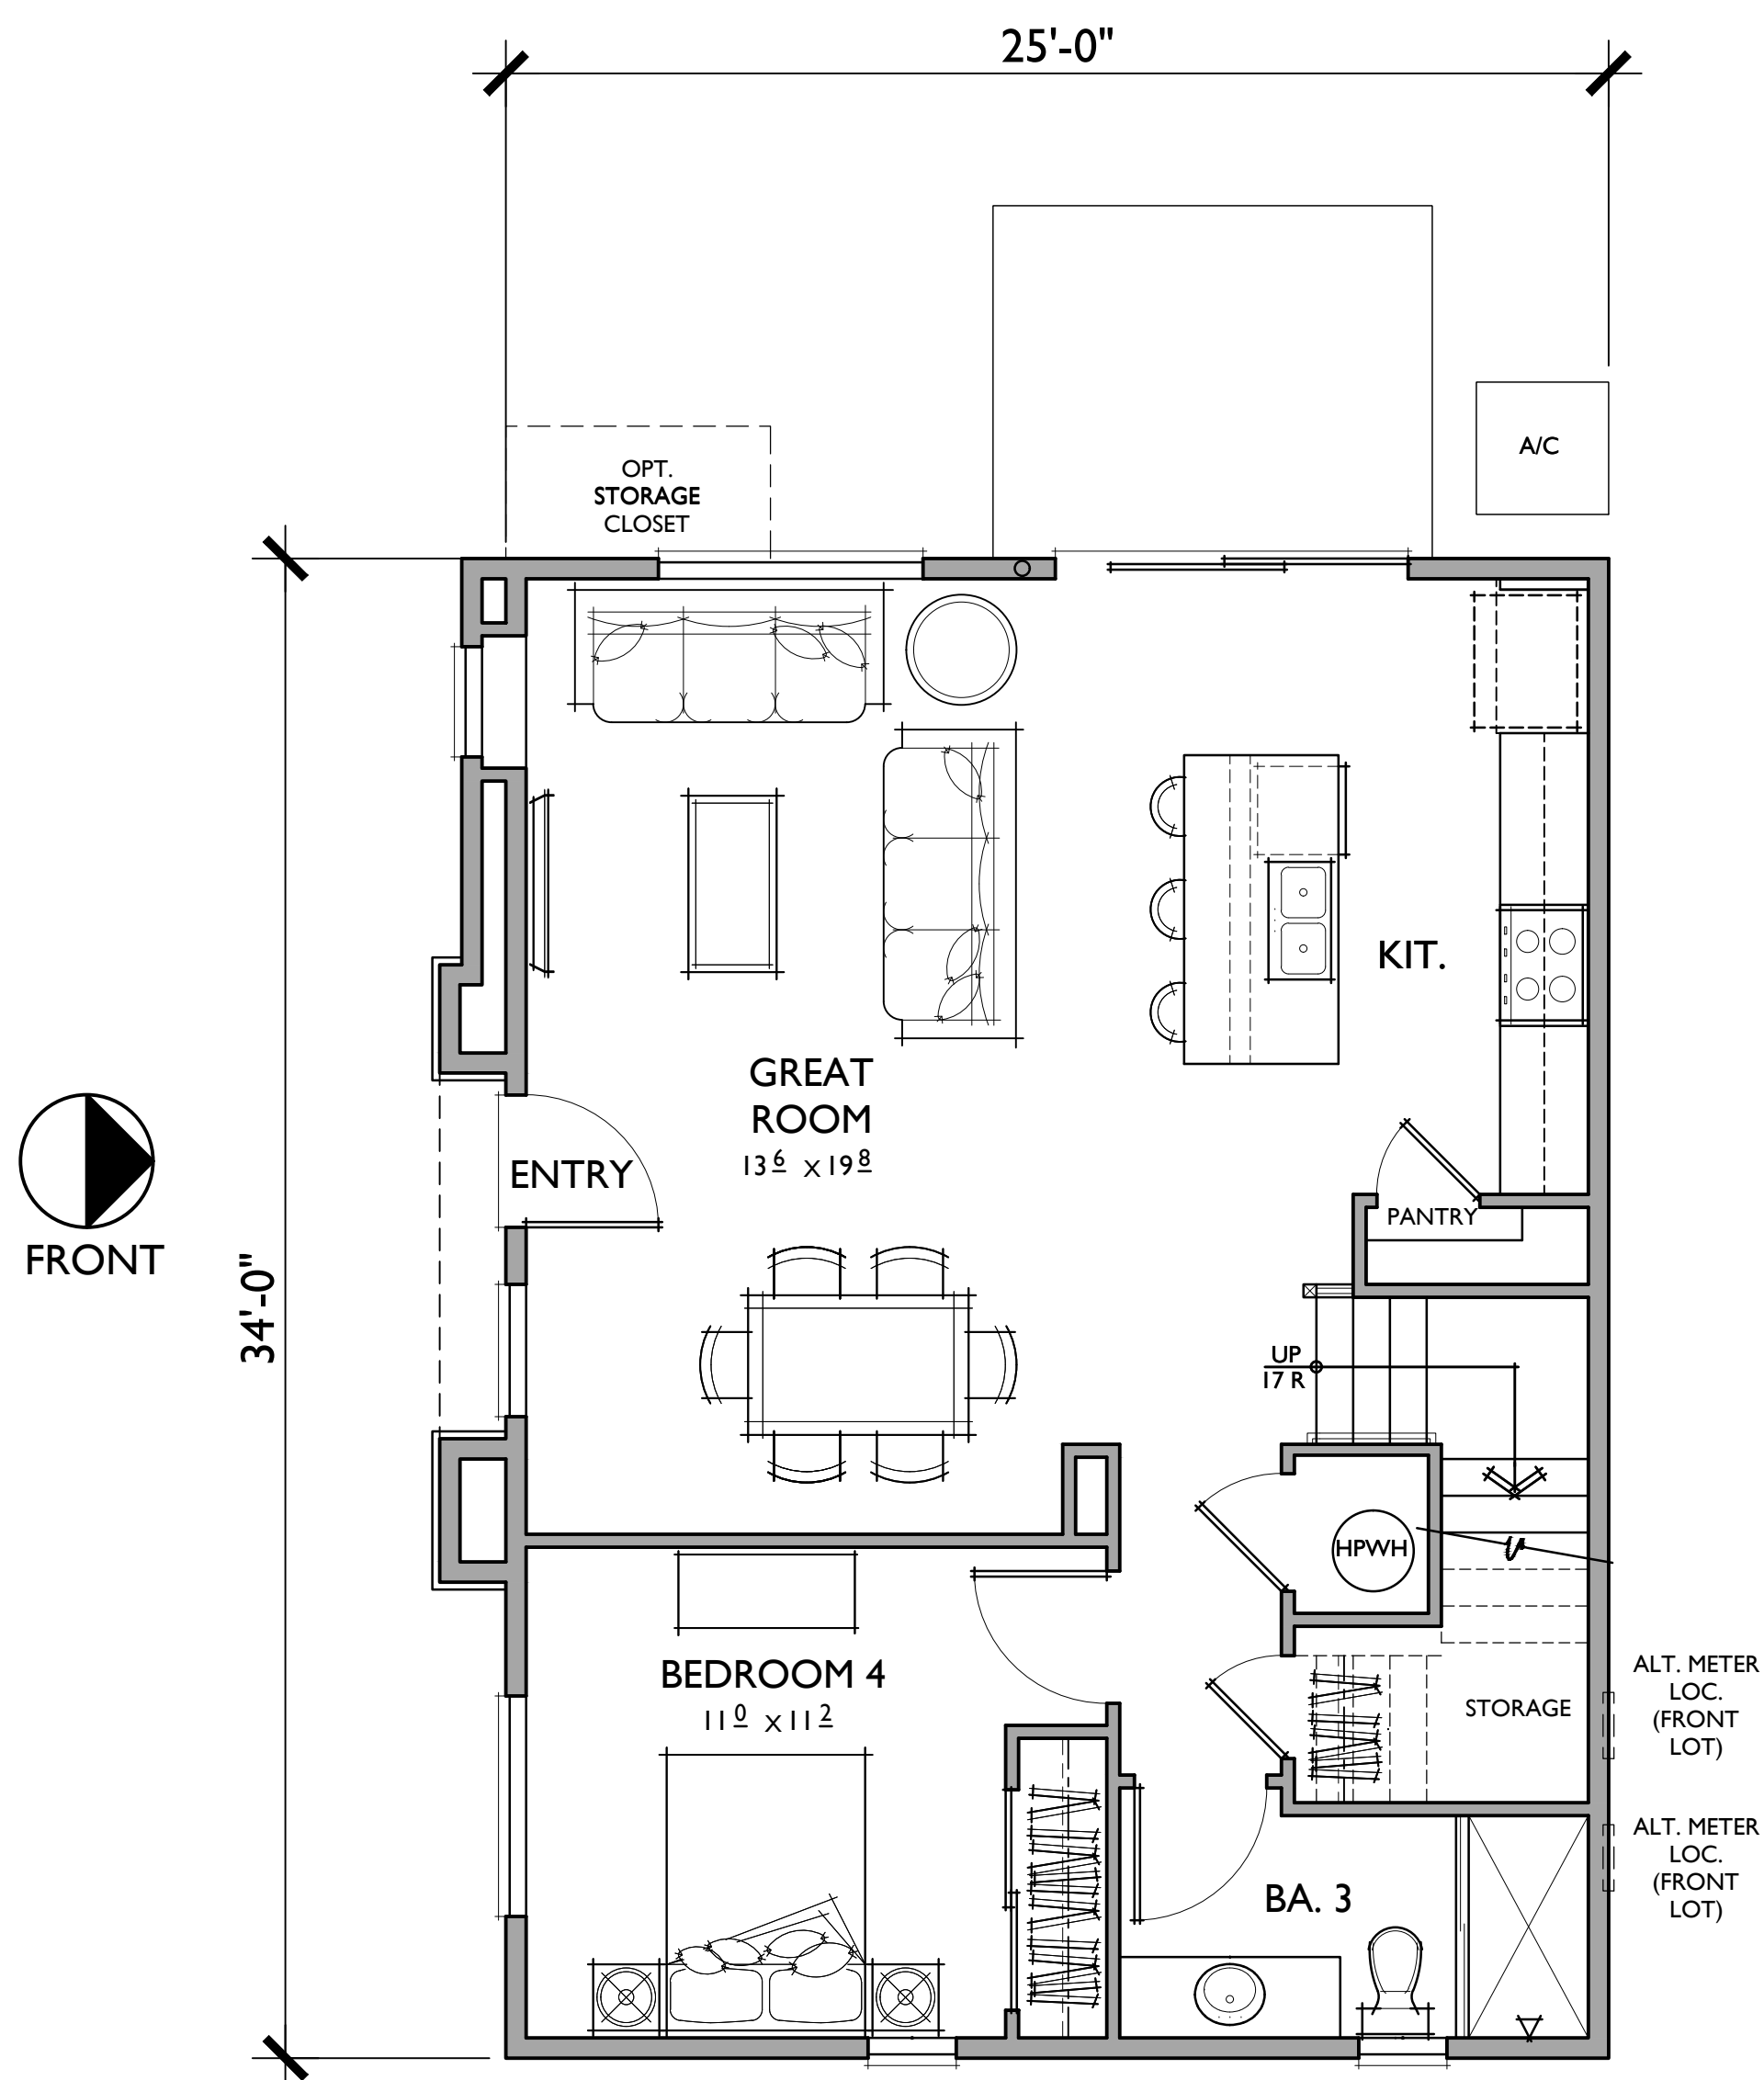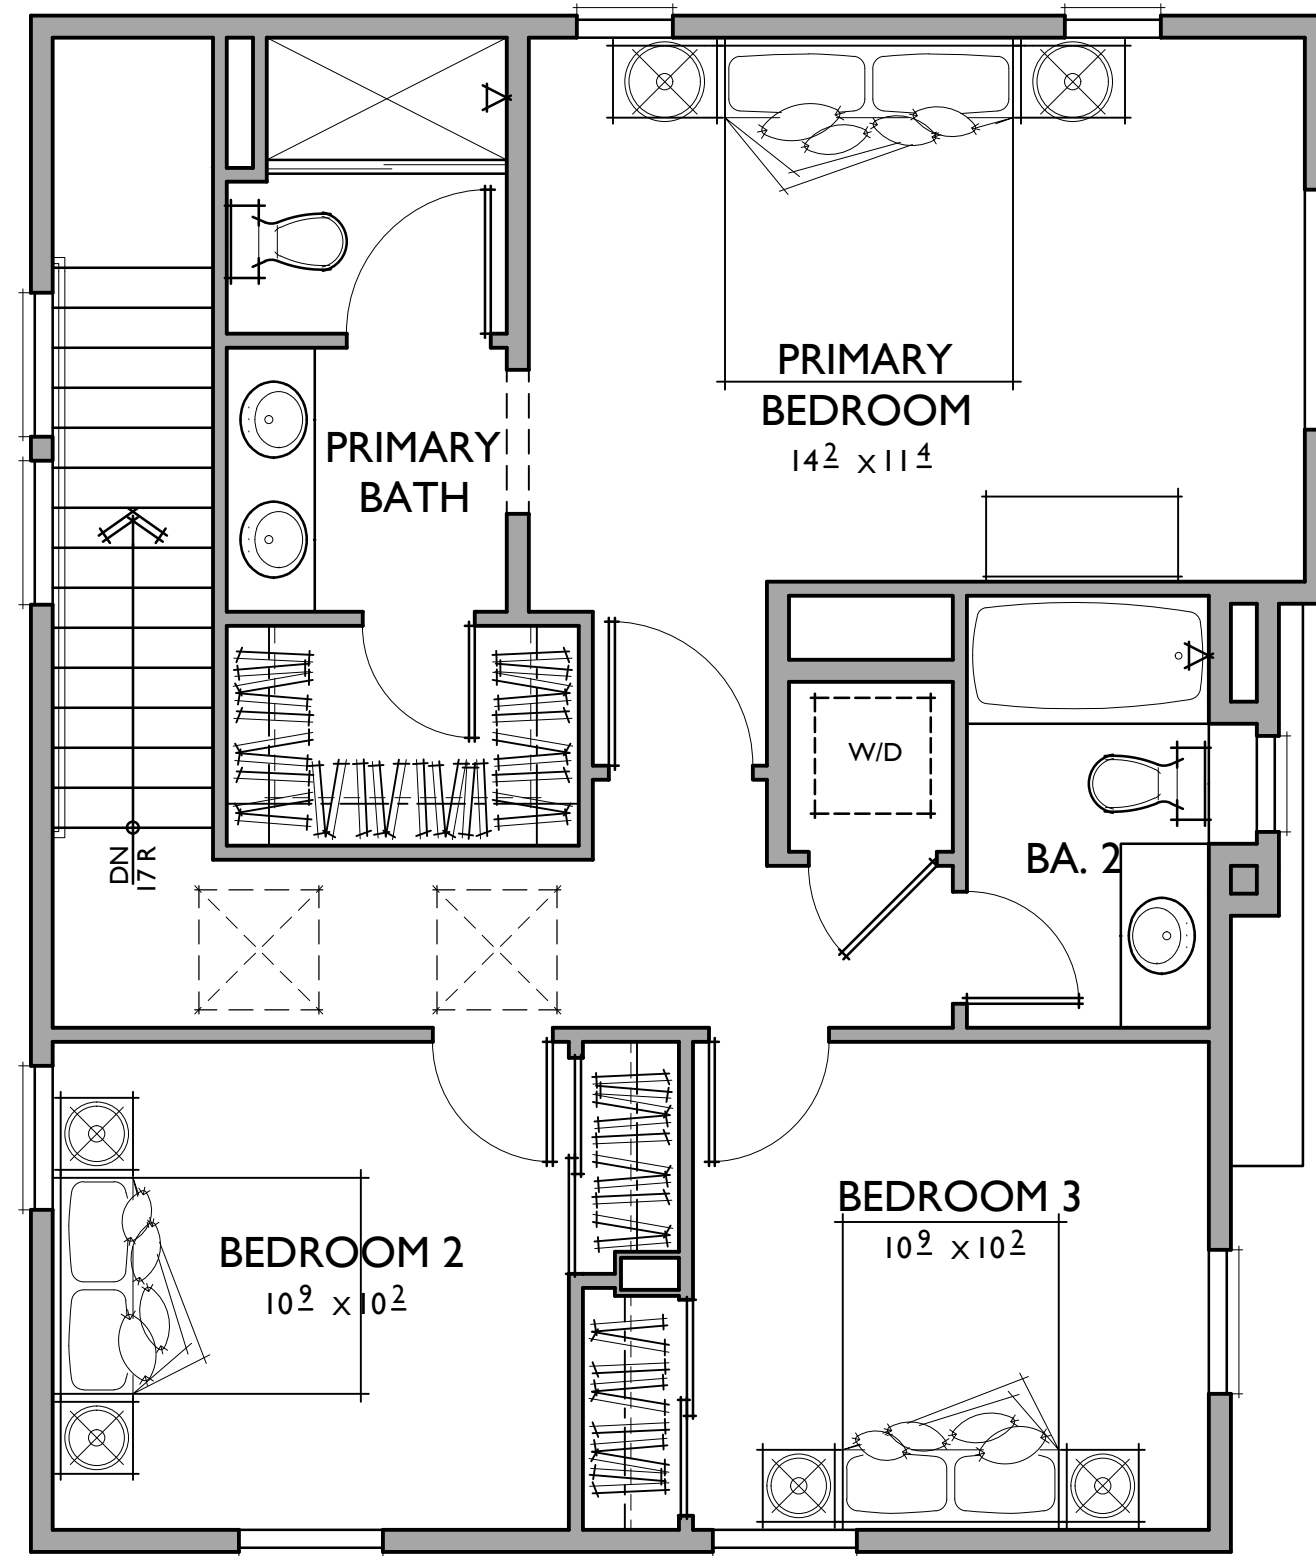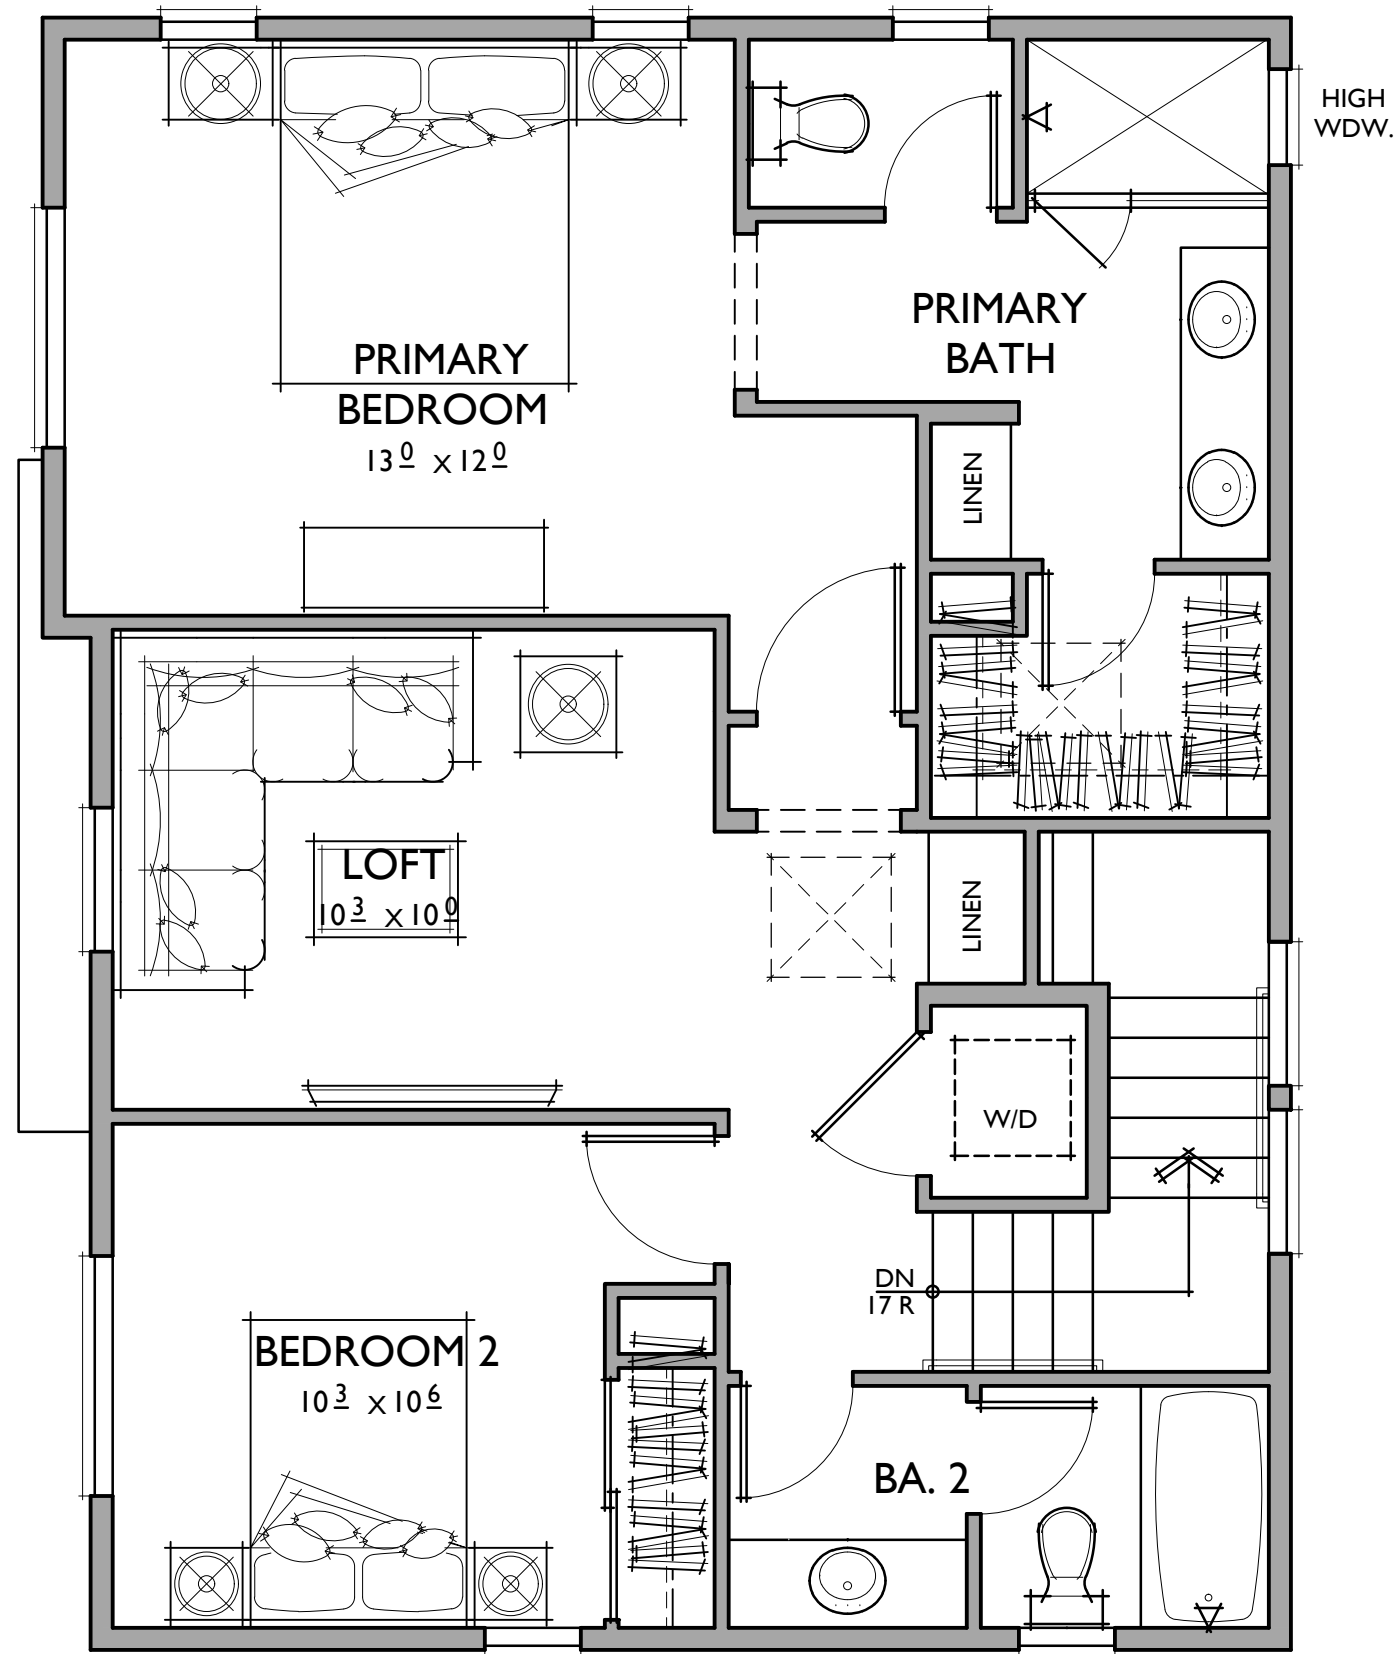

PLAN 4
4 BEDROOMS / 3 BATHS

FLOOR AREA TABLE	
1ST FLOOR	850 SQ. FT.
2ND FLOOR	790 SQ. FT.
TOTAL LIVING	1,640 SQ. FT.
COVERED PATIO	N/A
PORCH	N/A

NOTE: SQUARE FOOTAGE MAY VARY DUE TO METHOD OF CALCULATION

PLAN 3
3 BEDROOMS / 2.5 BATHS

FLOOR AREA TABLE	
1ST FLOOR	687 SQ. FT.
2ND FLOOR	735 SQ. FT.
TOTAL LIVING	1,422 SQ. FT.
COVERED PATIO	113 SQ. FT.
PORCH	N/A

NOTE: SQUARE FOOTAGE MAY VARY DUE TO METHOD OF CALCULATION



ELEVATION A



ELEVATION B



ELEVATION C




LEFT




FRONT

A
1/4"=1'-0"

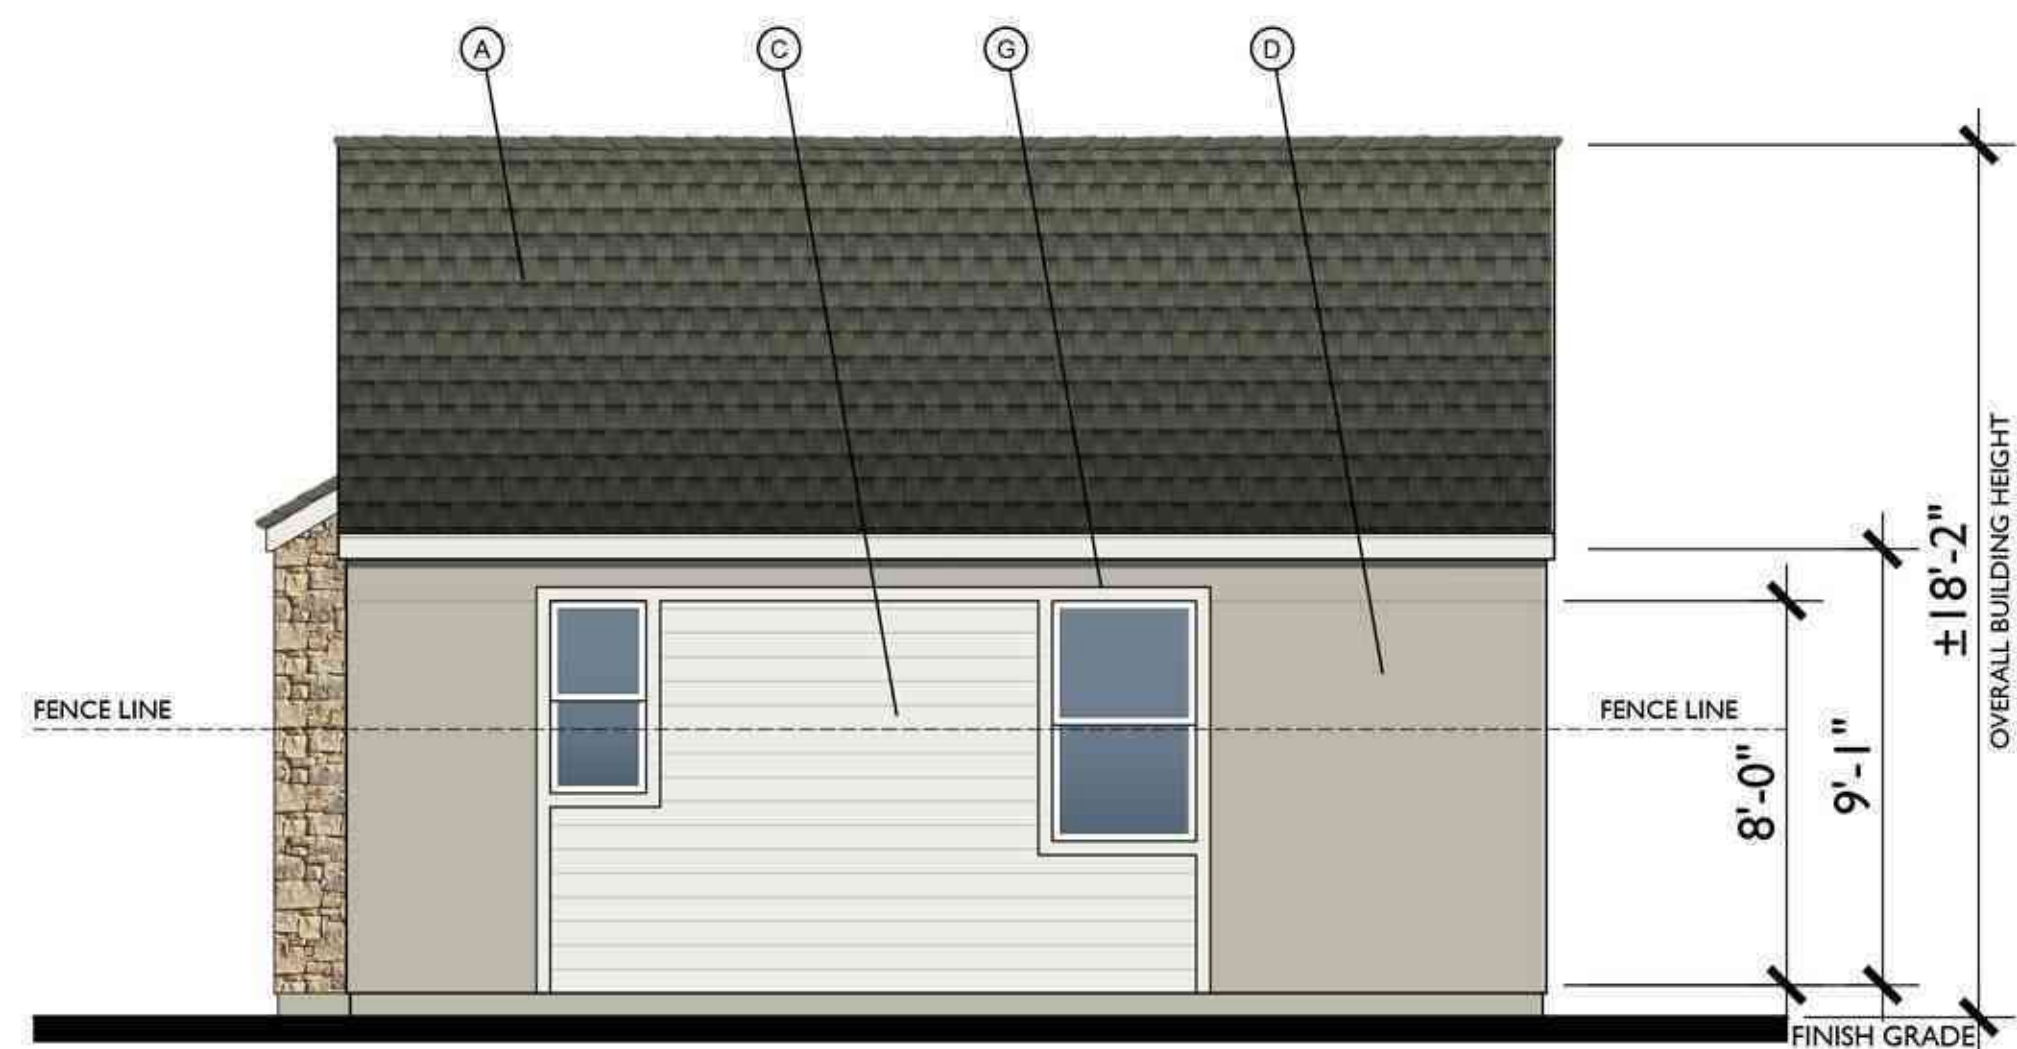


RIGHT

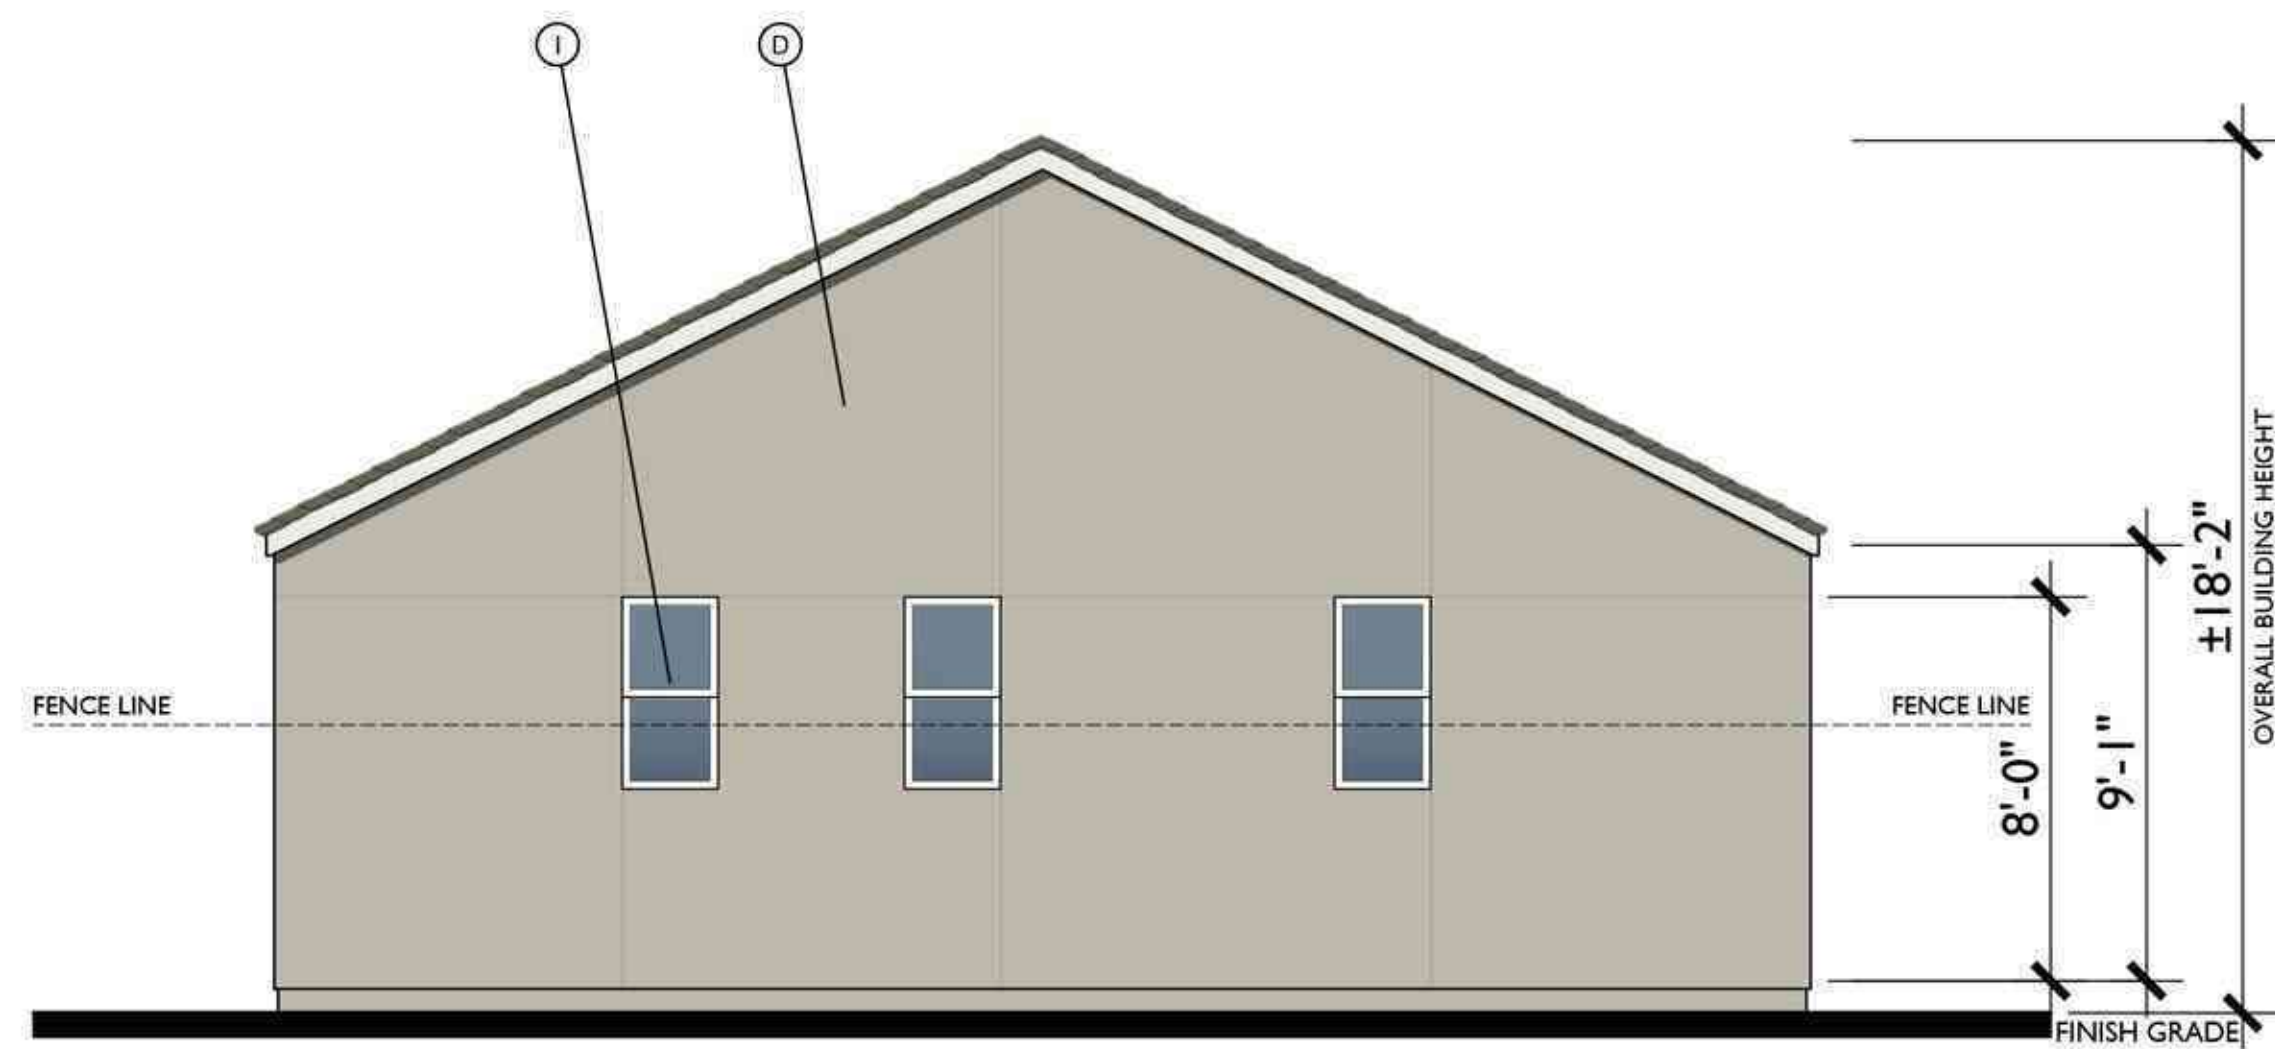


REAR

MATERIAL LEGEND


- A. COMPOSITE SHINGLES
- B. BOARD & BATT VERTICAL SIDING
- C. HARDY LAP SIDING
- D. STUCCO
- E. CONTINUOUS TRIM
- F. LIGHT FIXTURE
- G. CEMENTITIOUS TRIM
- H. STONE VENEER
- I. VINYL WINDOW

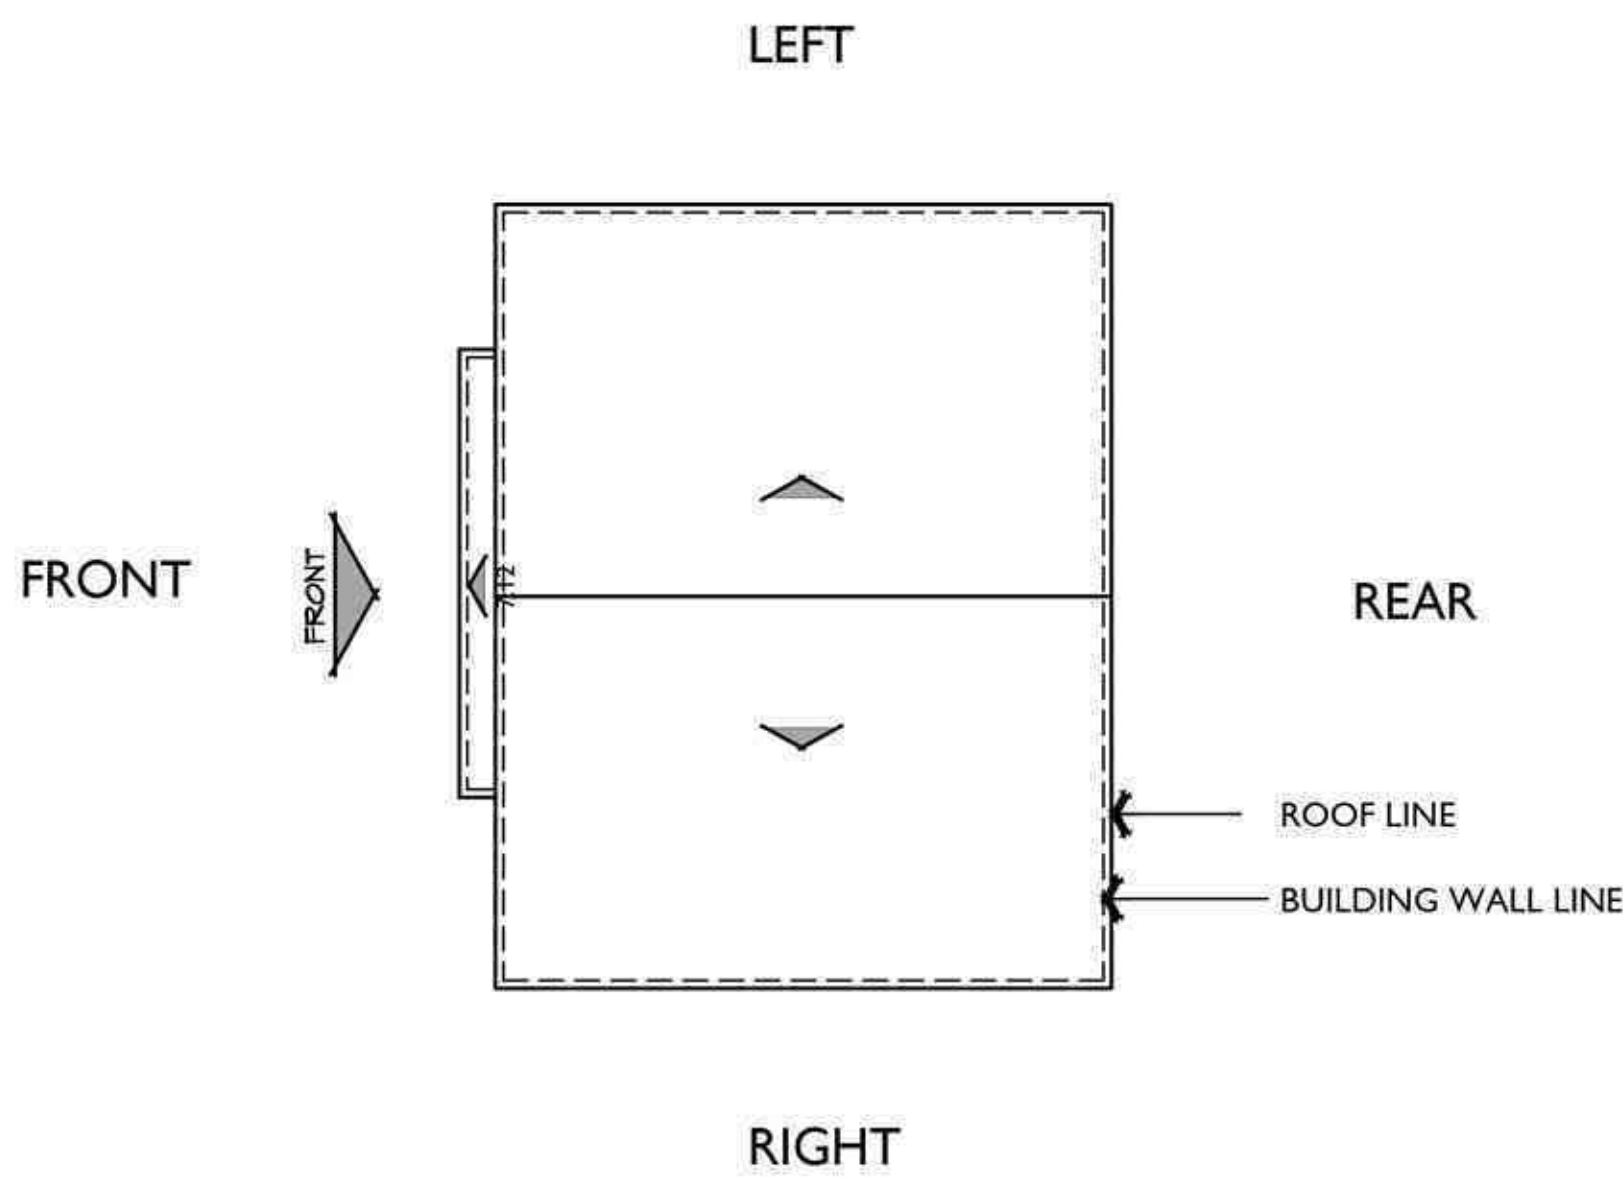


ROOF PLAN A
PITCH: 6:12
RAKE: 2"
EAVE: 2"
ROOF MATERIAL: COMPOSITE SHINGLE

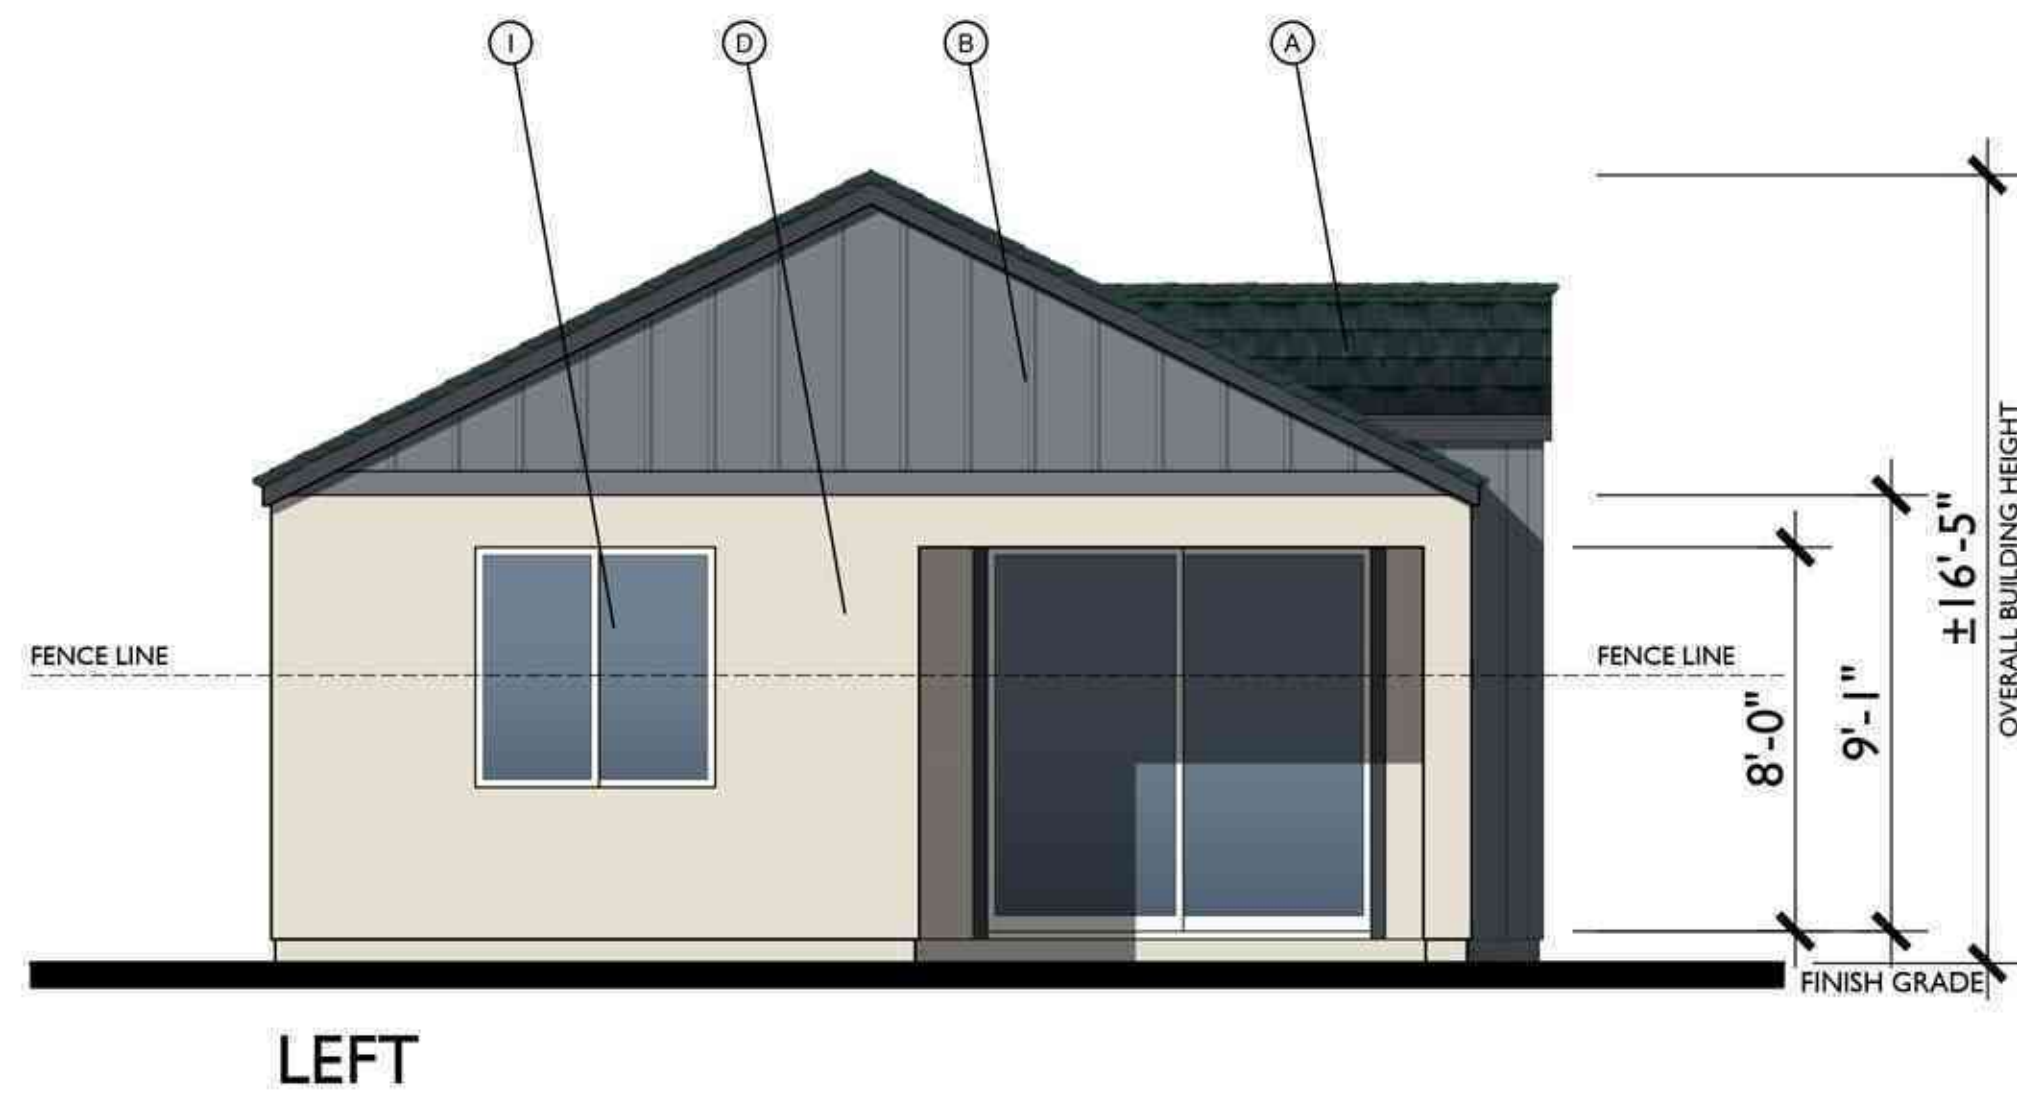

LEFT

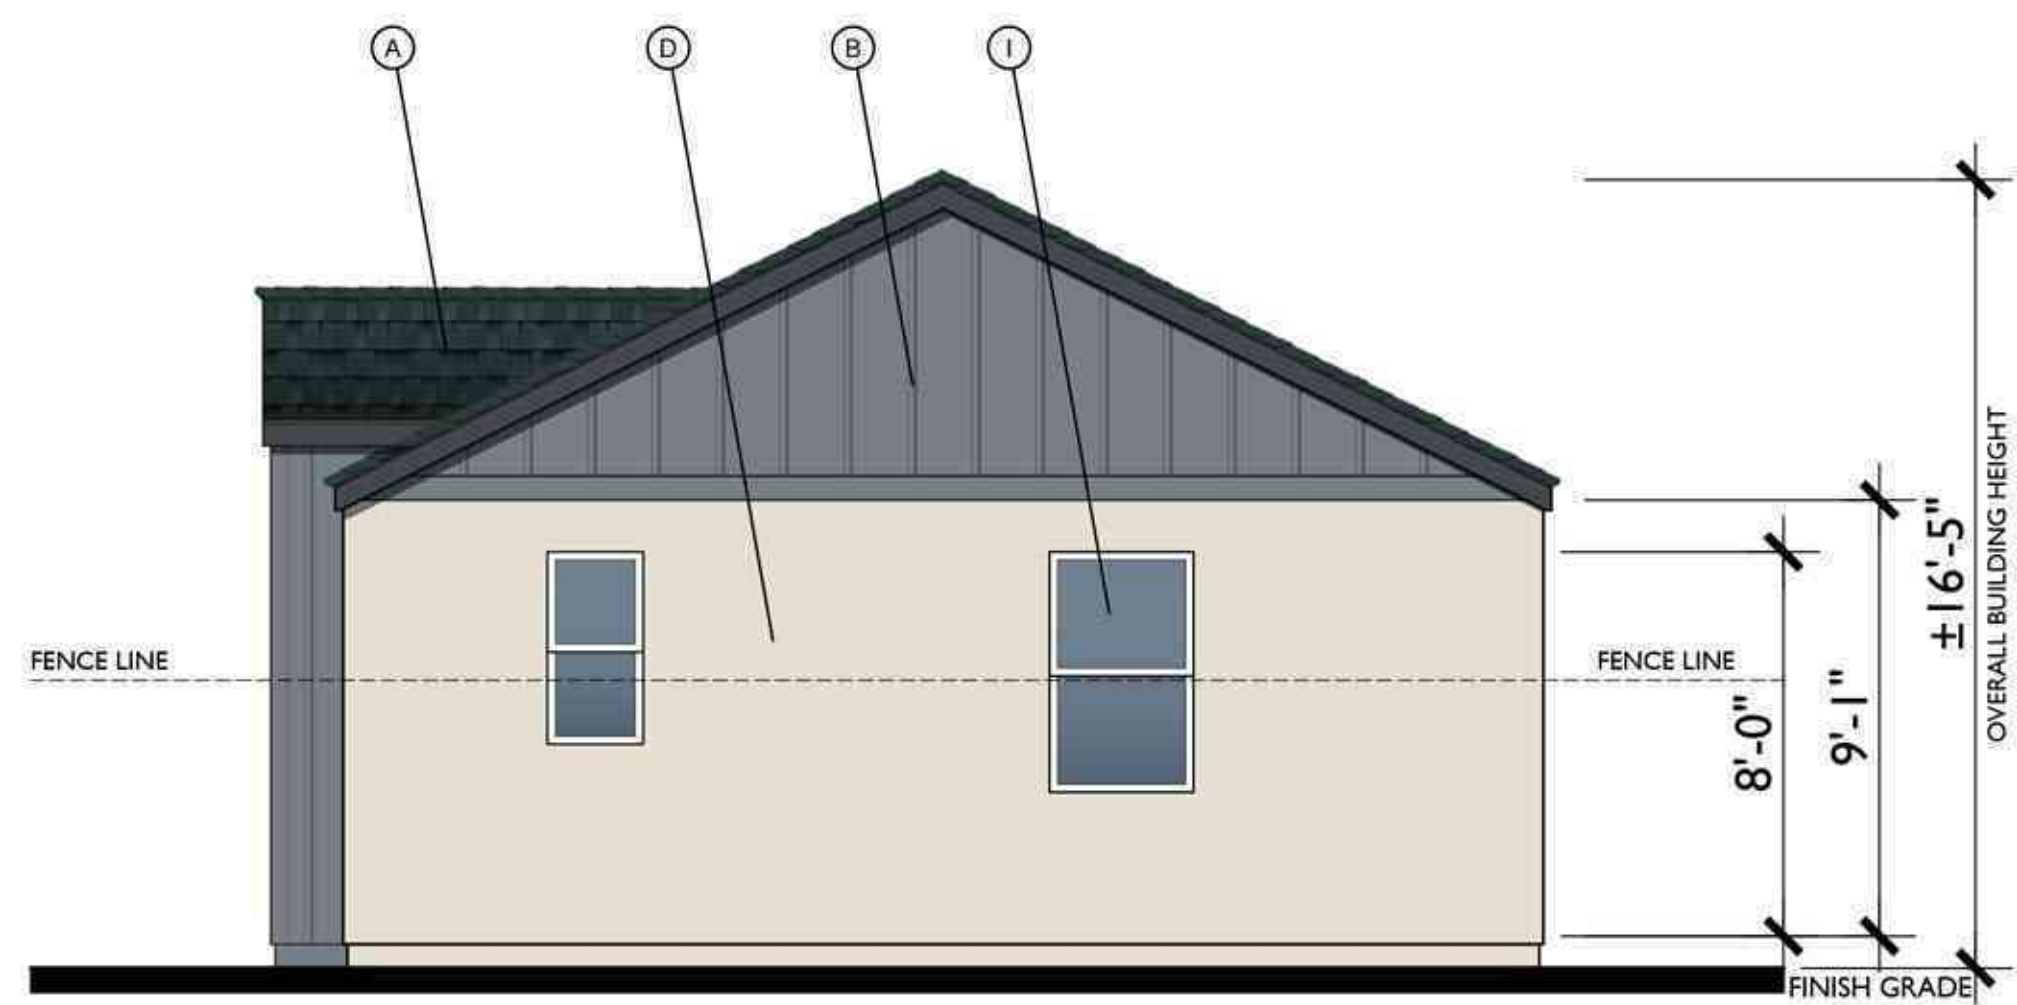

RIGHT

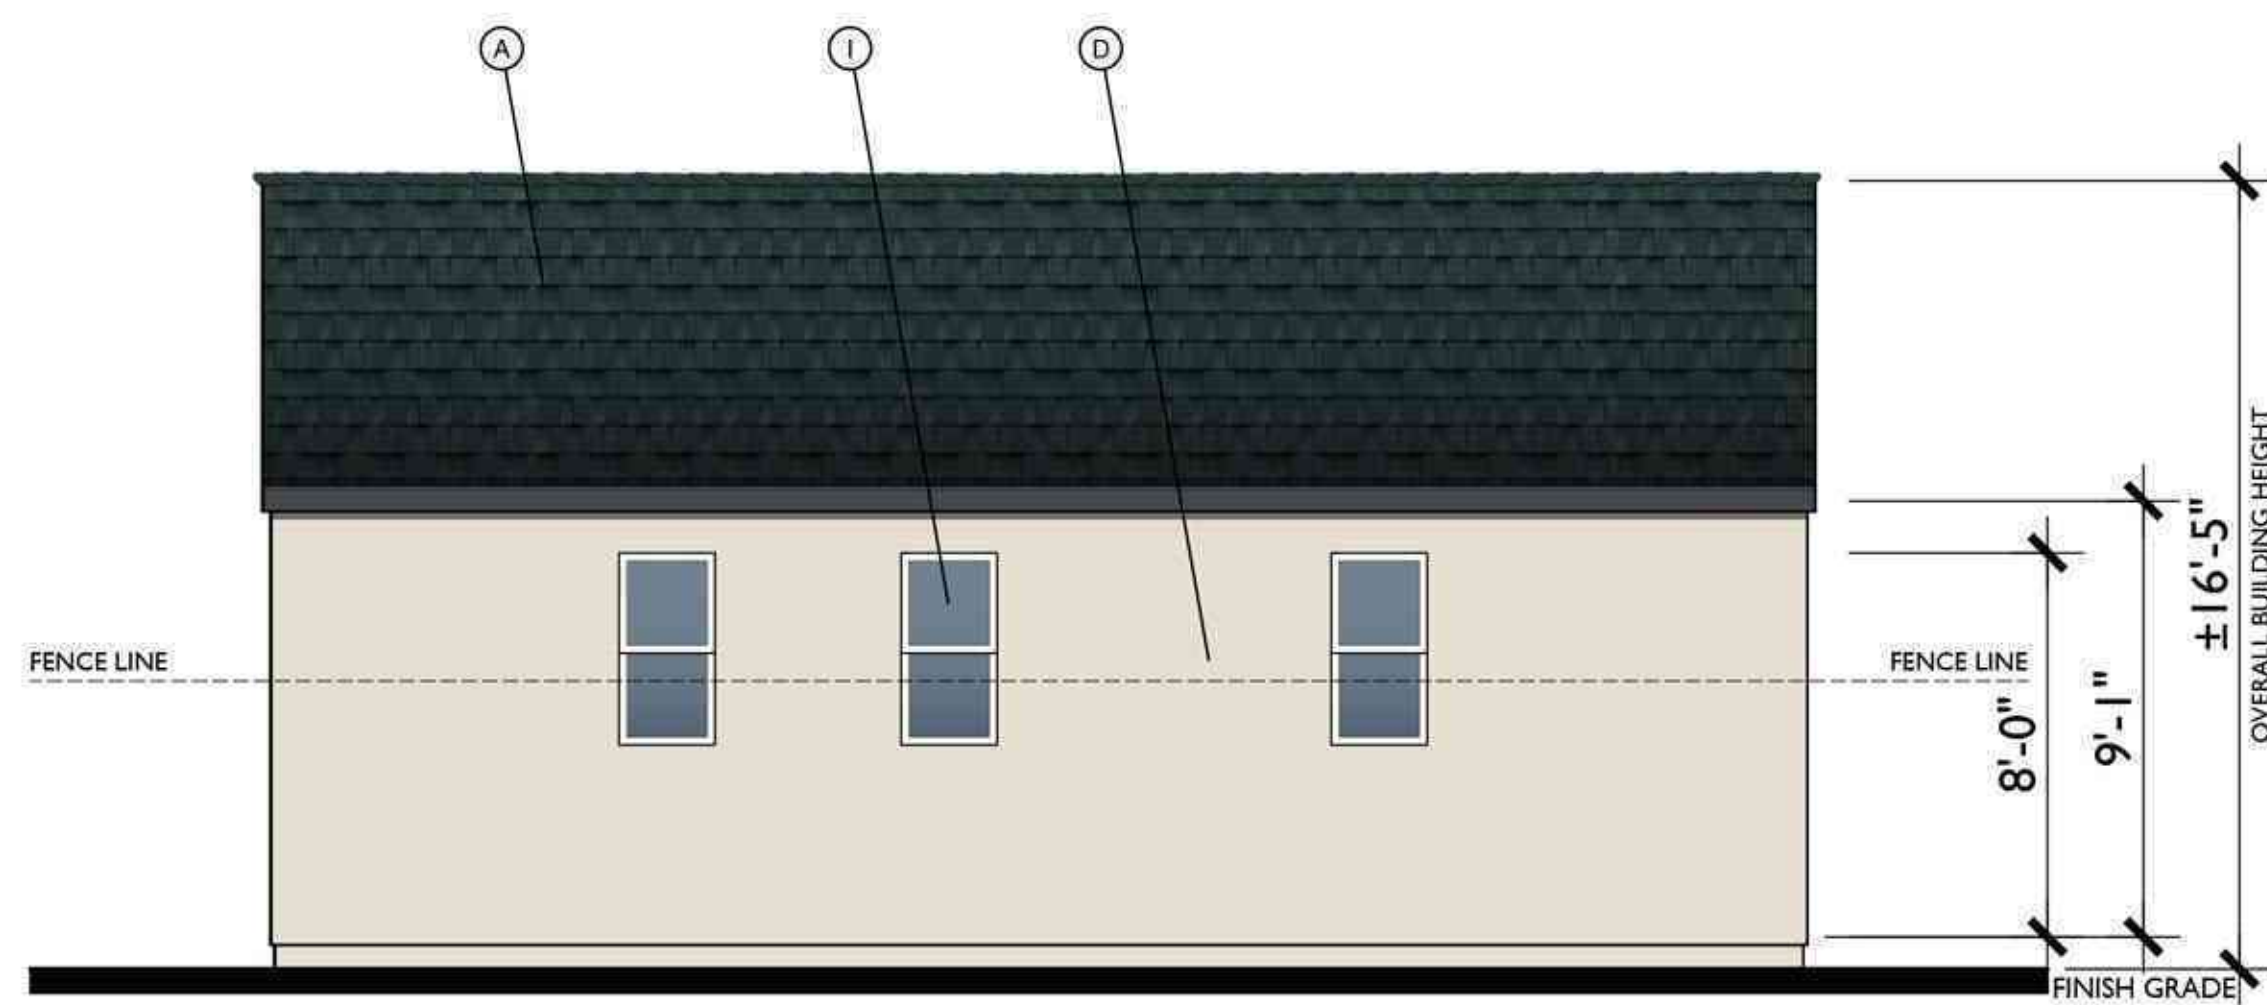

REAR




FRONT


B
1/4"=1'-0"

MATERIAL LEGEND


- A. COMPOSITE SHINGLES
- B. BOARD & BATT VERTICAL SIDING
- C. HARDY LAP SIDING
- D. STUCCO
- E. CONTINUOUS TRIM
- F. LIGHT FIXTURE
- G. CEMENTITIOUS TRIM
- H. STONE VENEER
- I. VINYL WINDOW

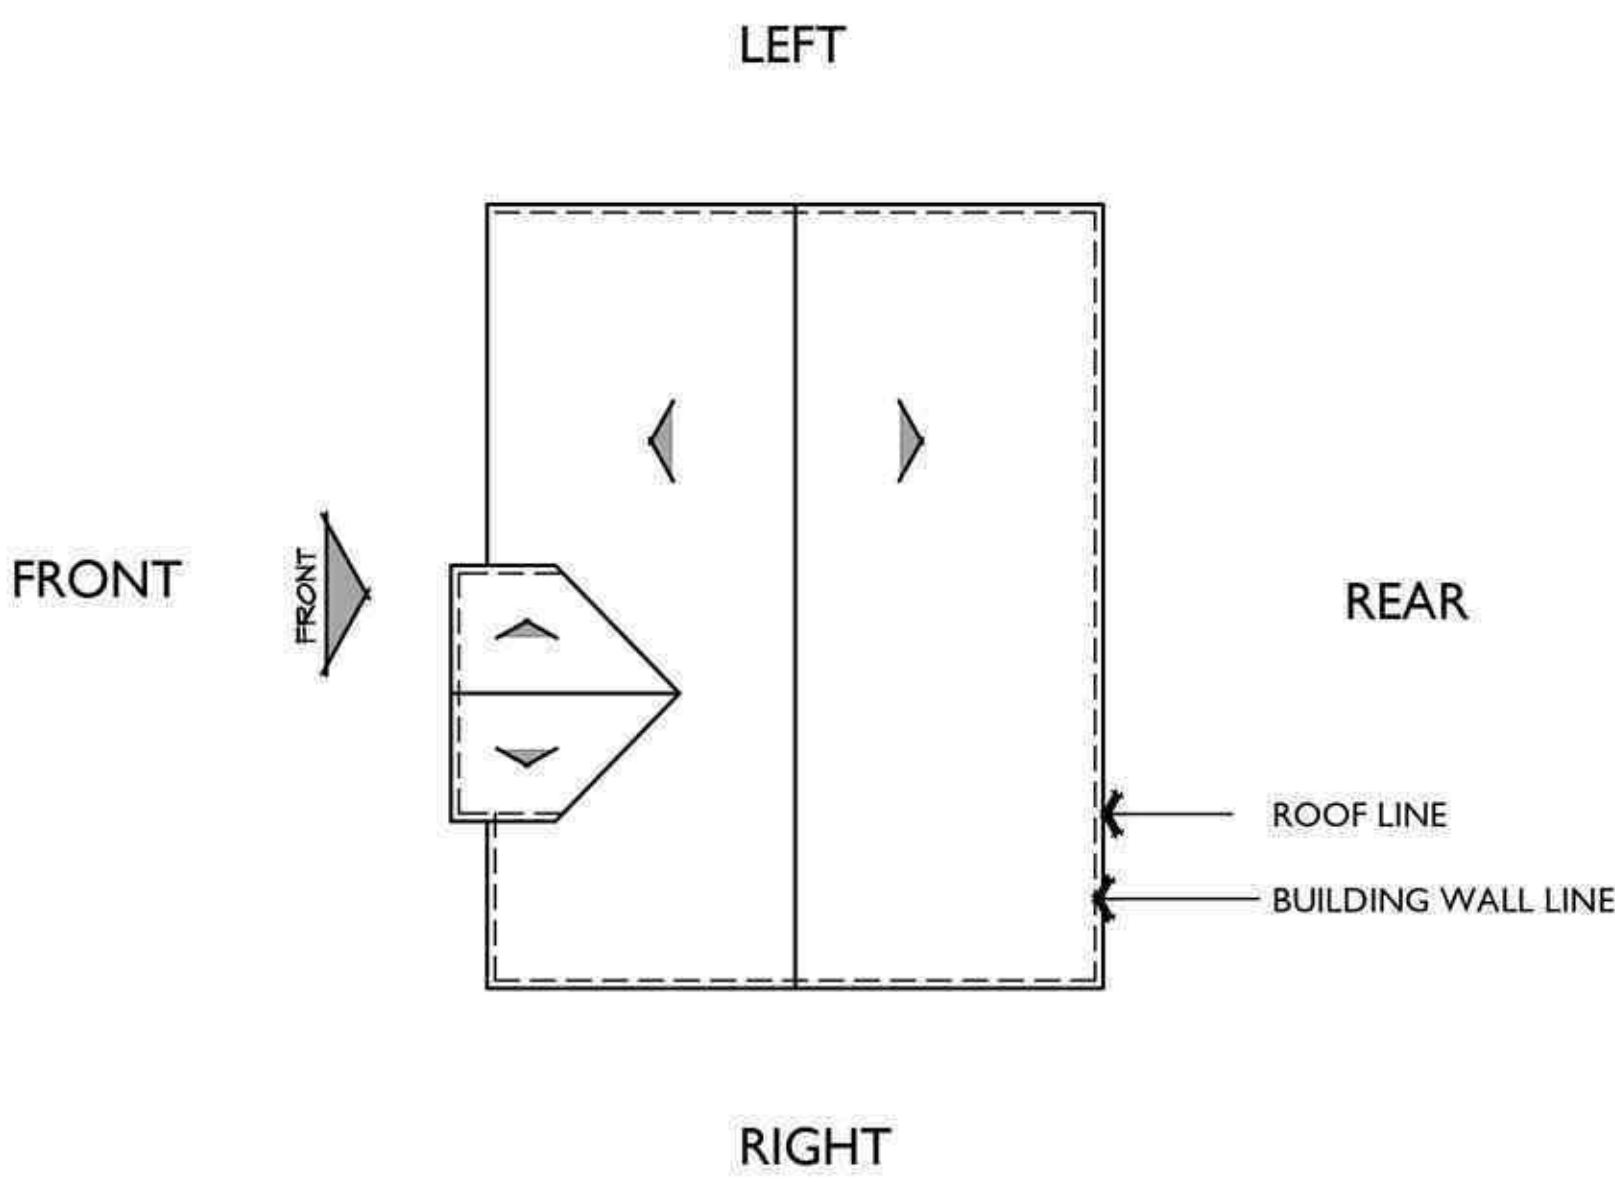


ROOF PLAN B
PITCH: 6:12
RAKE: 2"
EAVE: 2"
ROOF MATERIAL: COMPOSITE SHINGLE

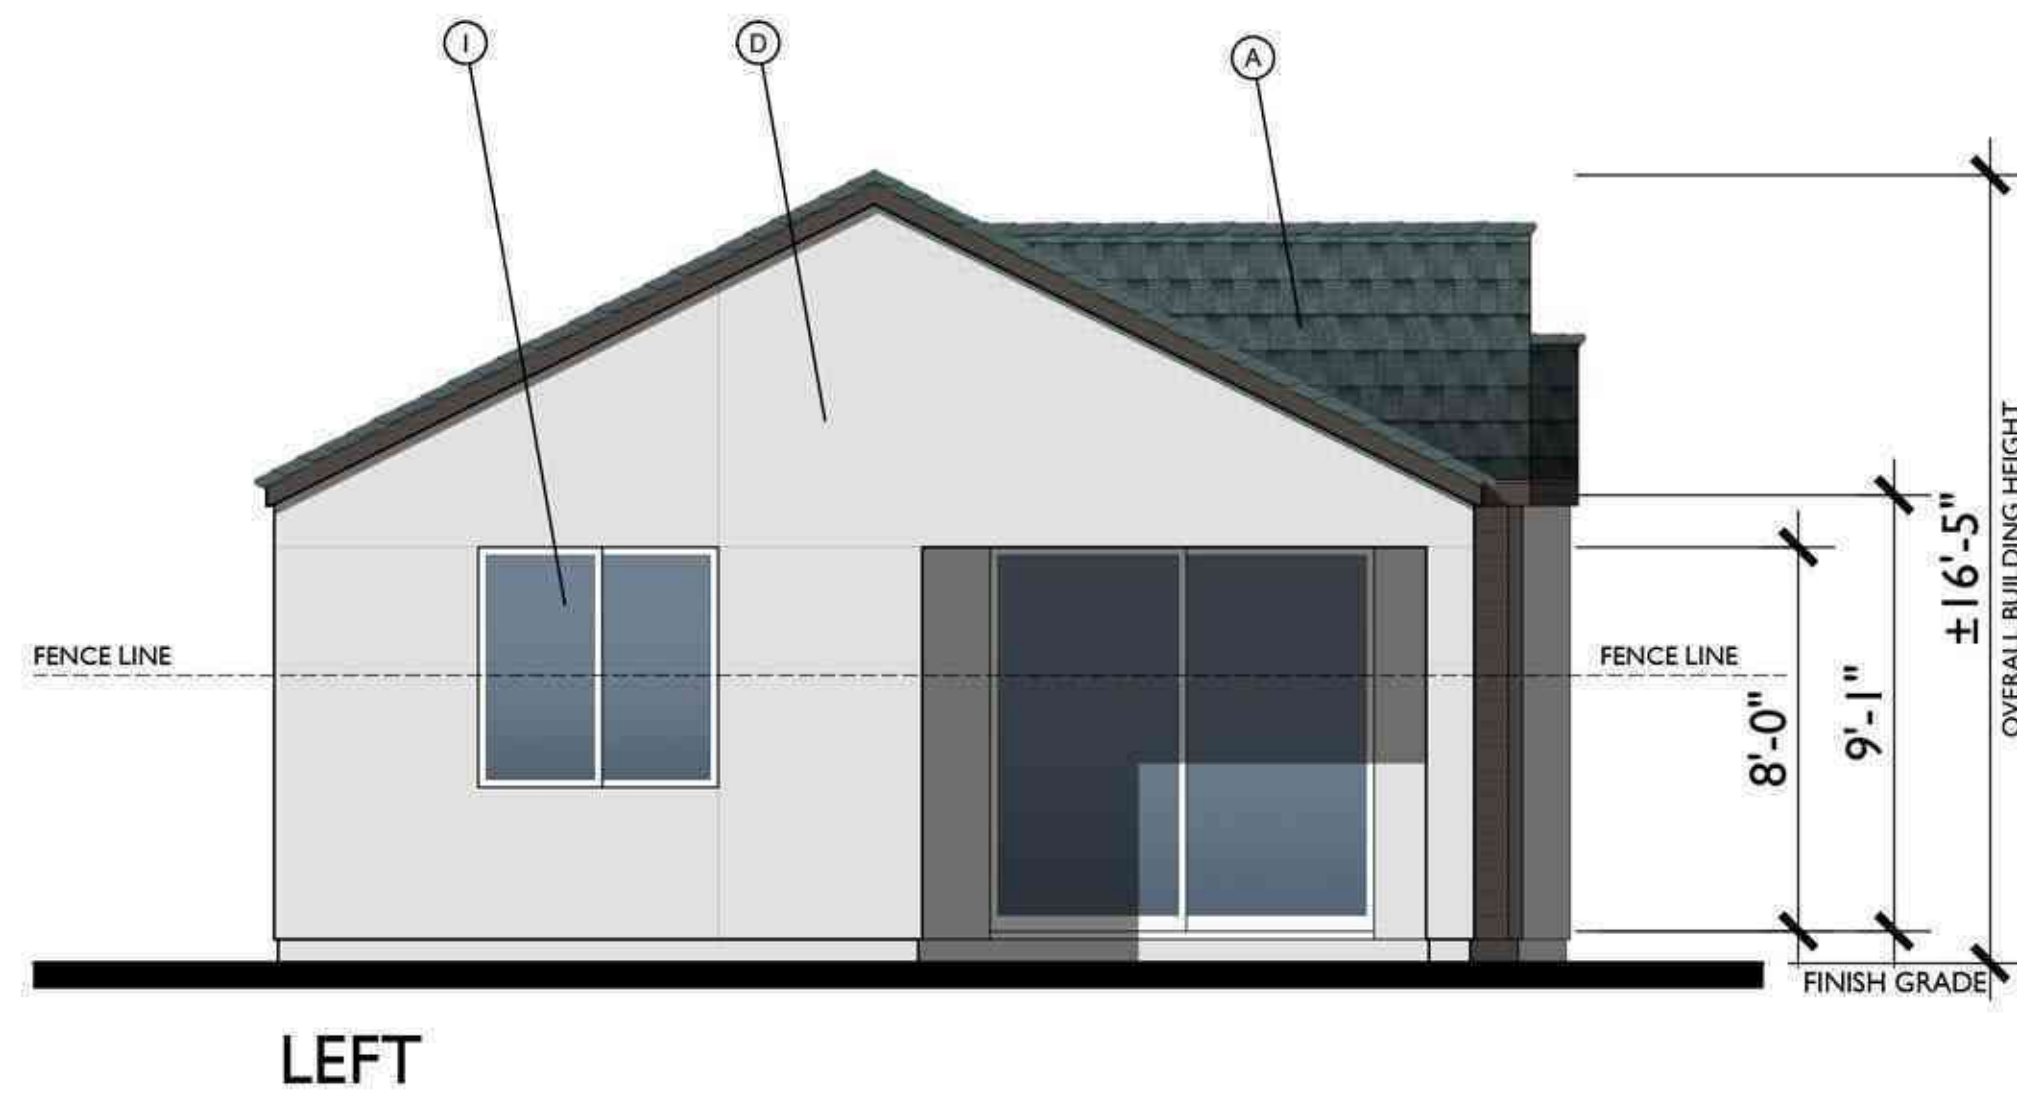

LEFT

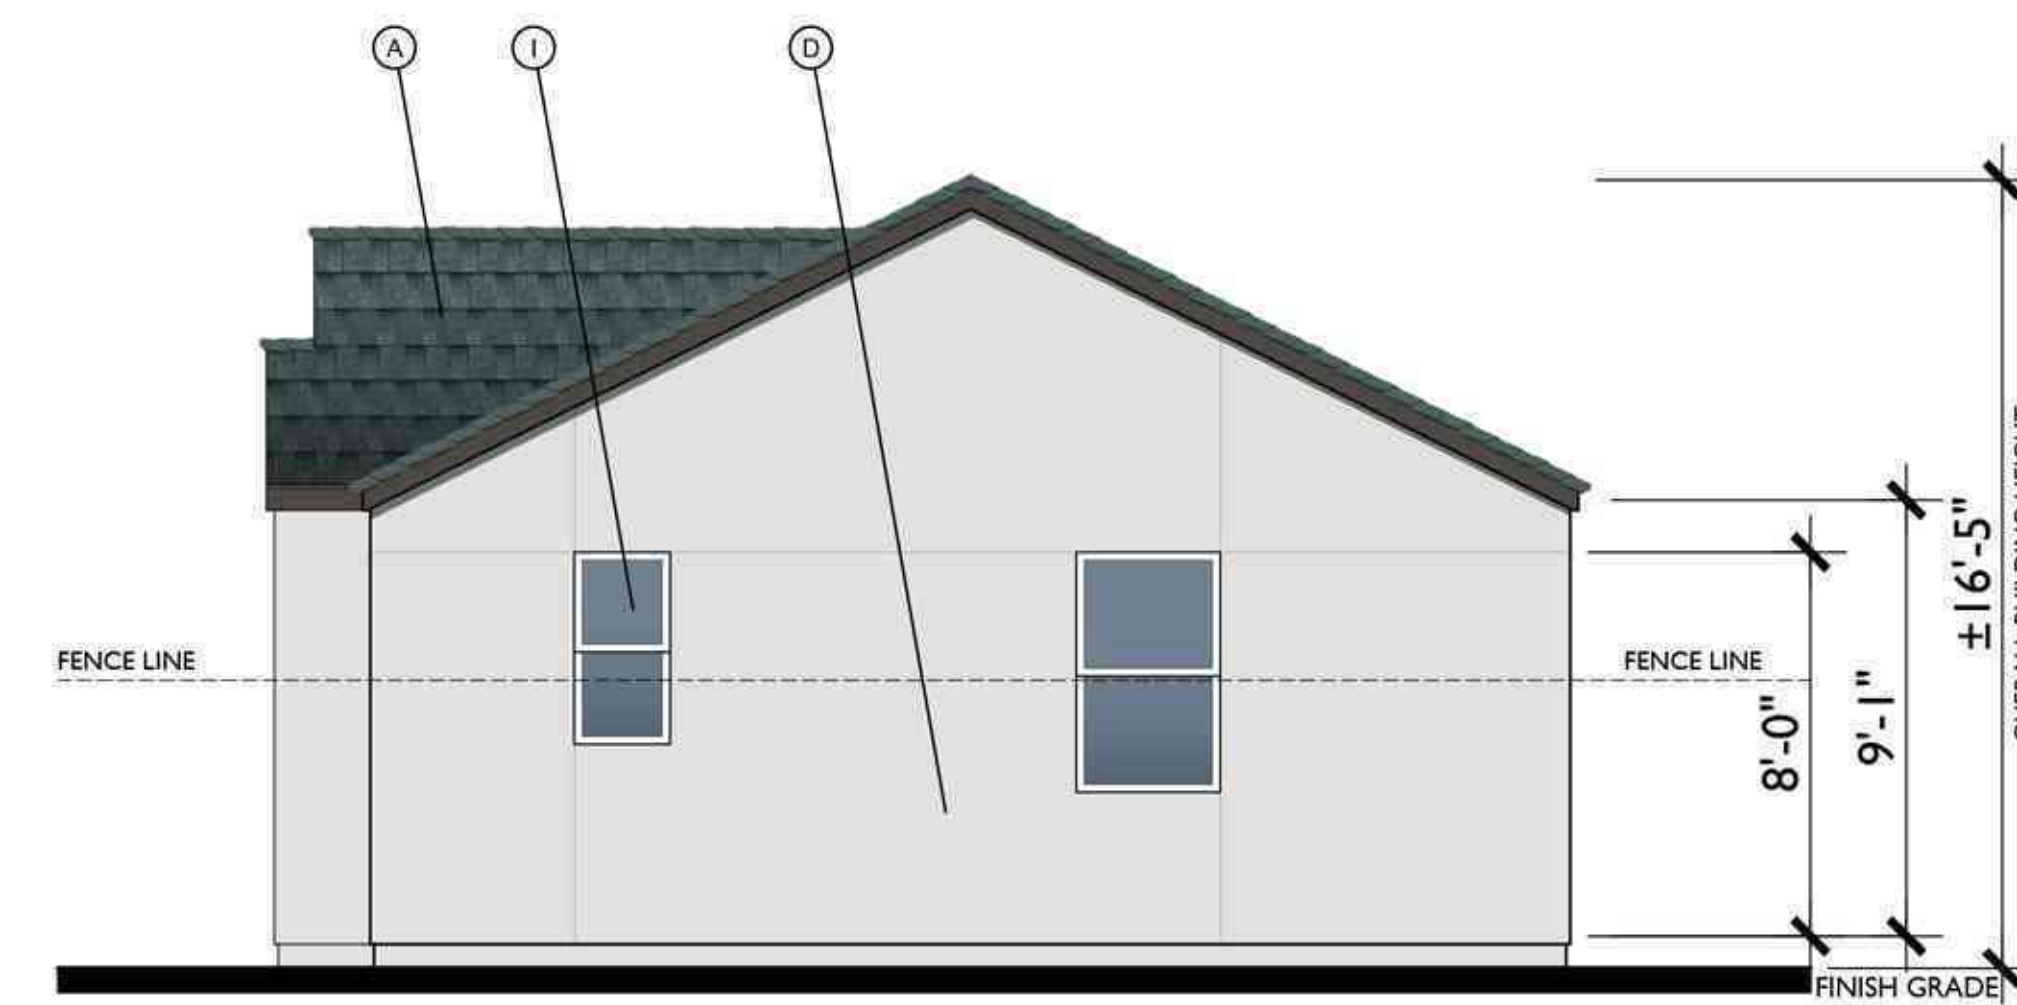

RIGHT

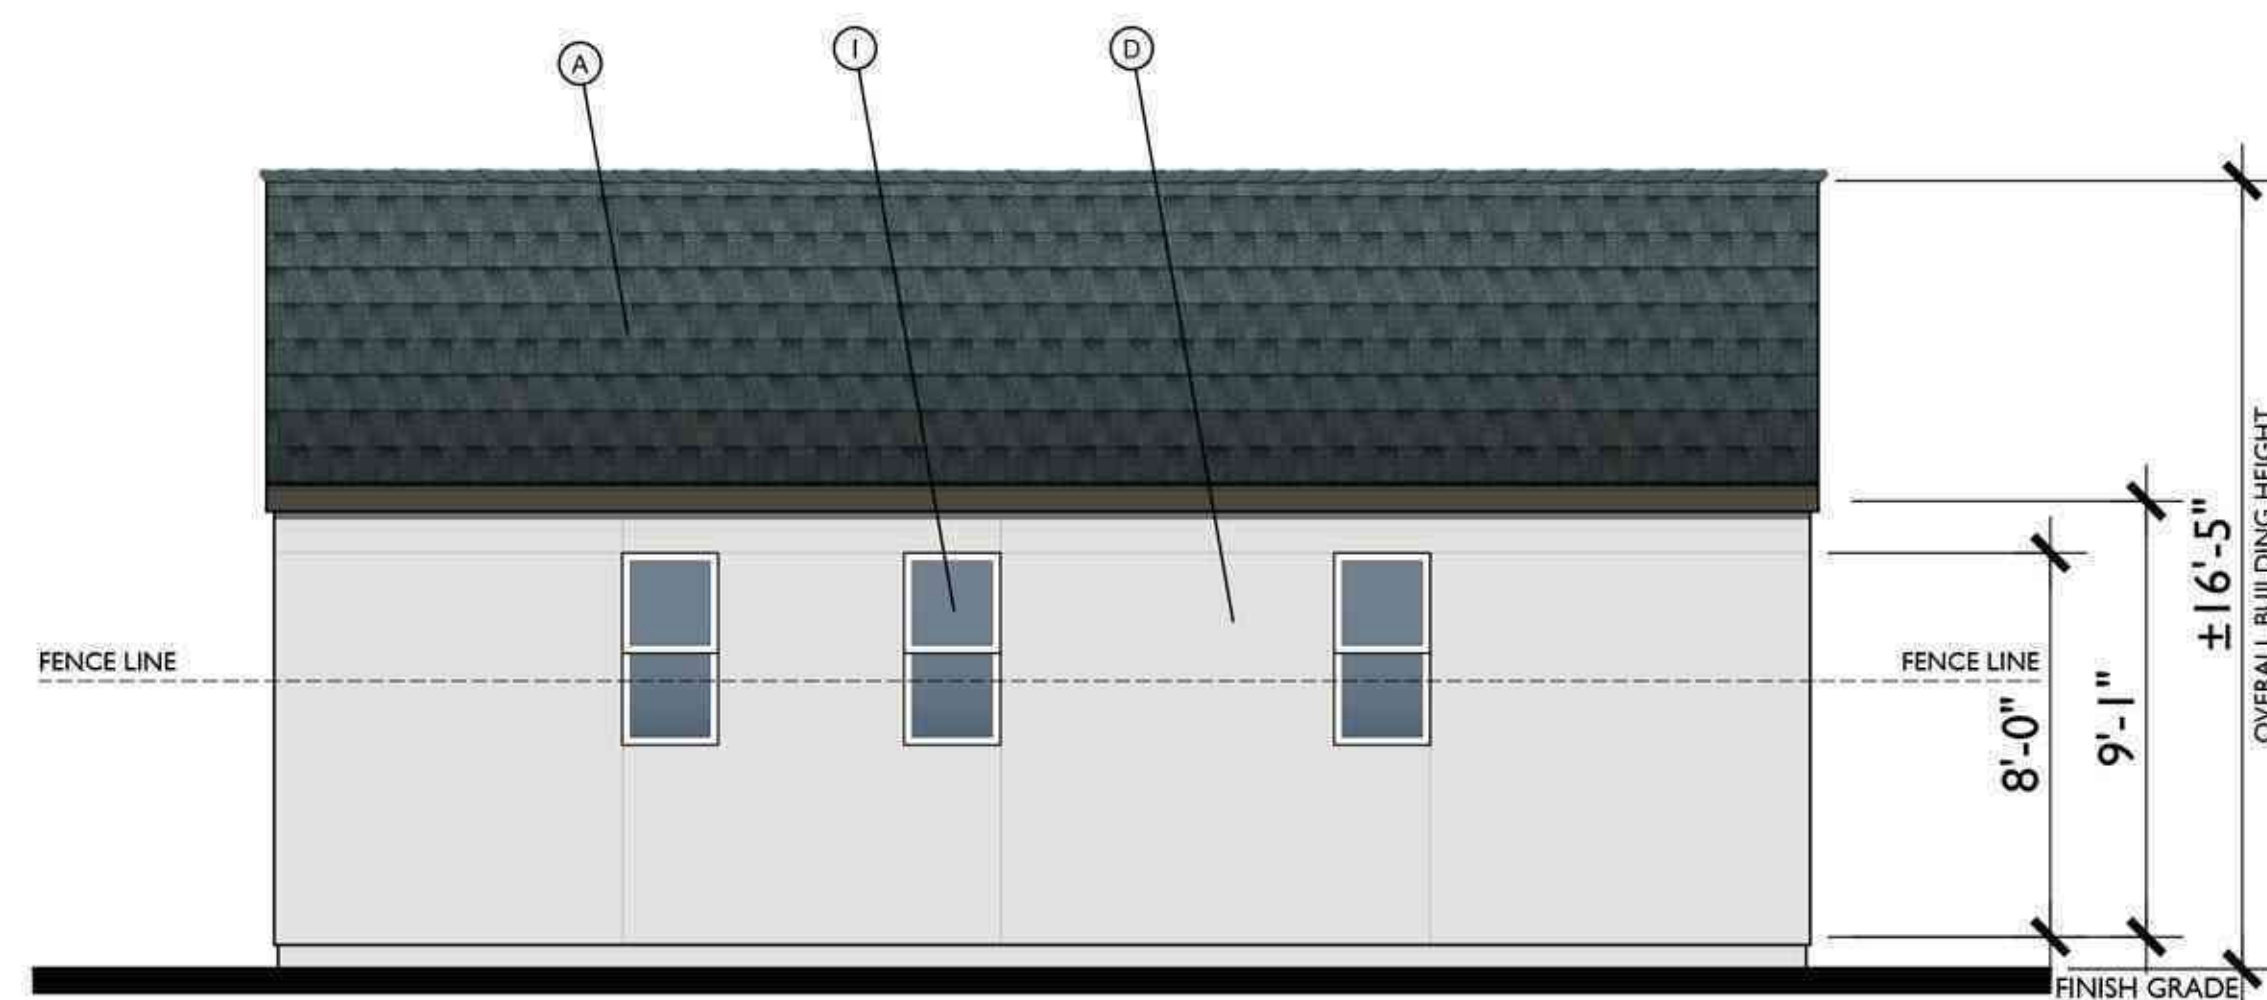

REAR




FRONT

C
1/4"=1'-0"

MATERIAL LEGEND

- A. COMPOSITE SHINGLES
- B. BOARD & BATT VERTICAL SIDING
- C. HARDY LAP SIDING
- D. STUCCO
- E. CONTINUOUS TRIM
- F. LIGHT FIXTURE
- G. CEMENTITIOUS TRIM
- H. STONE VENEER
- I. VINYL WINDOW

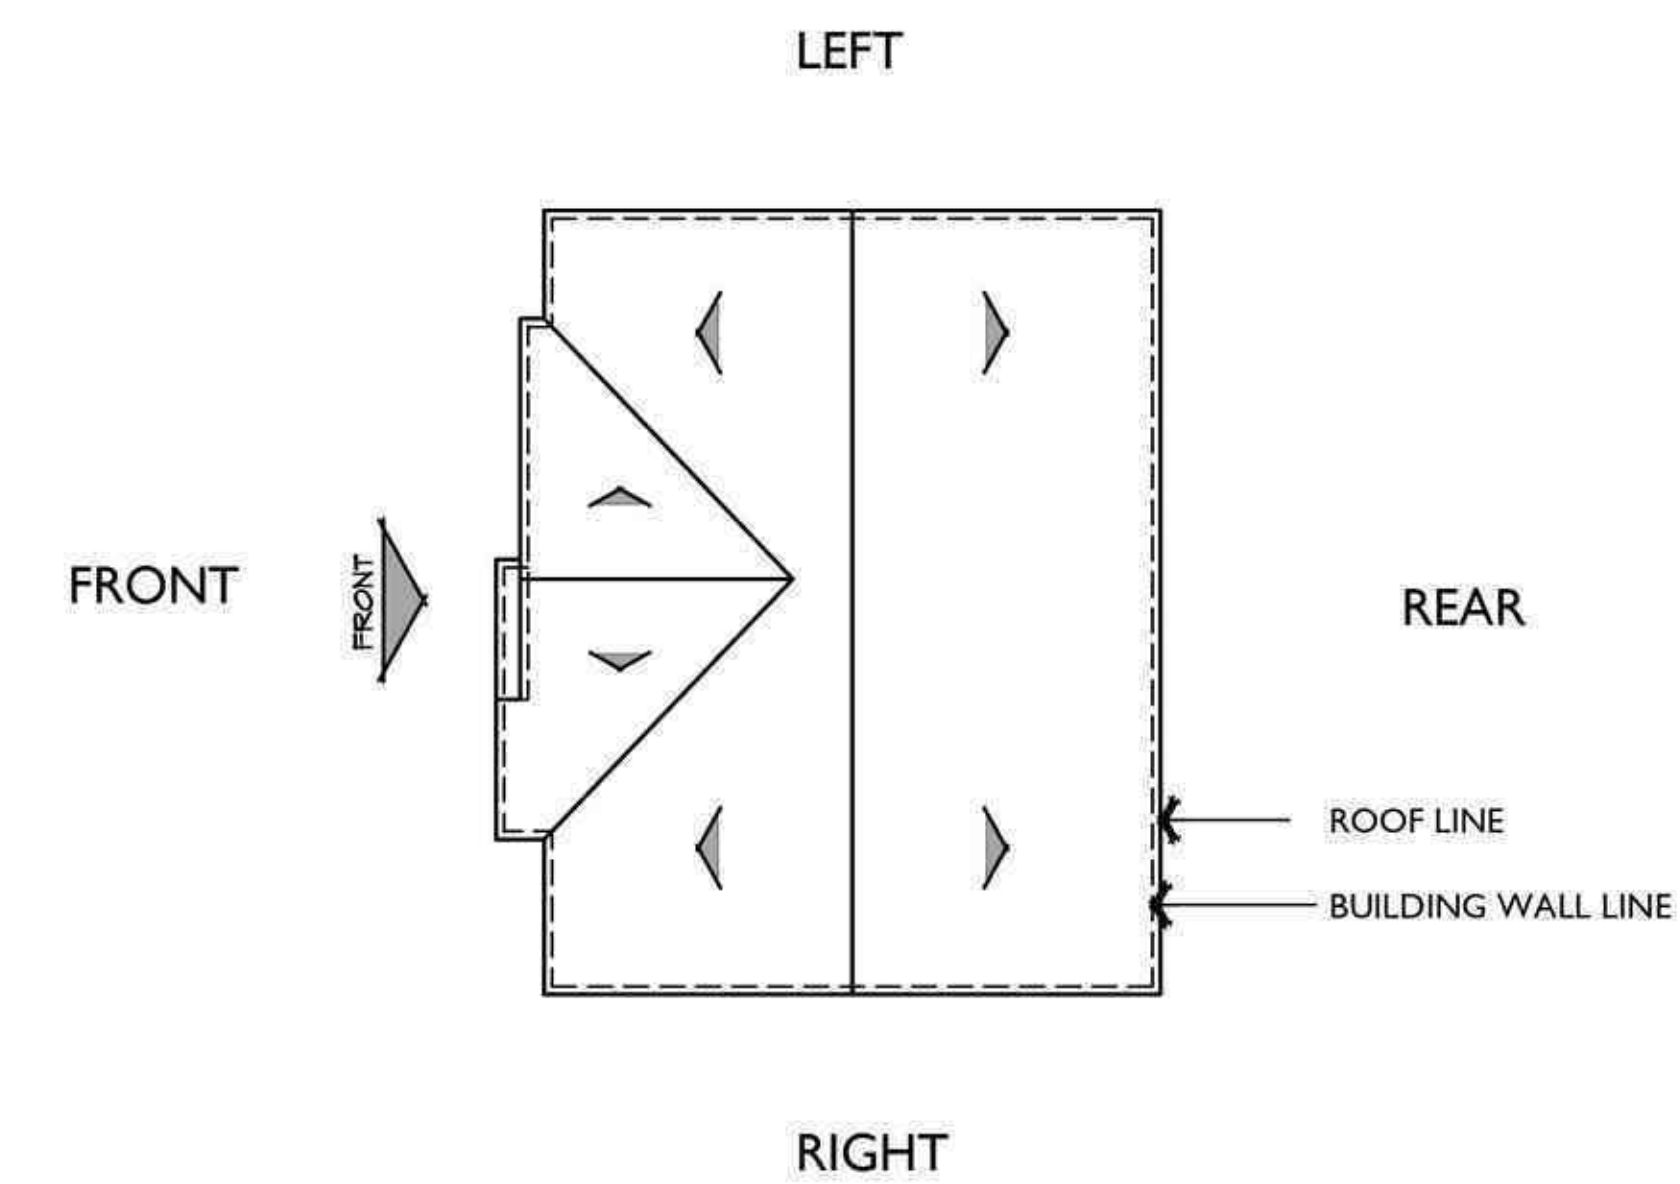

ROOF PLAN C
PITCH: 6:12
RAKE: 2"
EAVE: 2"
ROOF MATERIAL: COMPOSITE SHINGLE




ELEVATION A




ELEVATION B




ELEVATION C

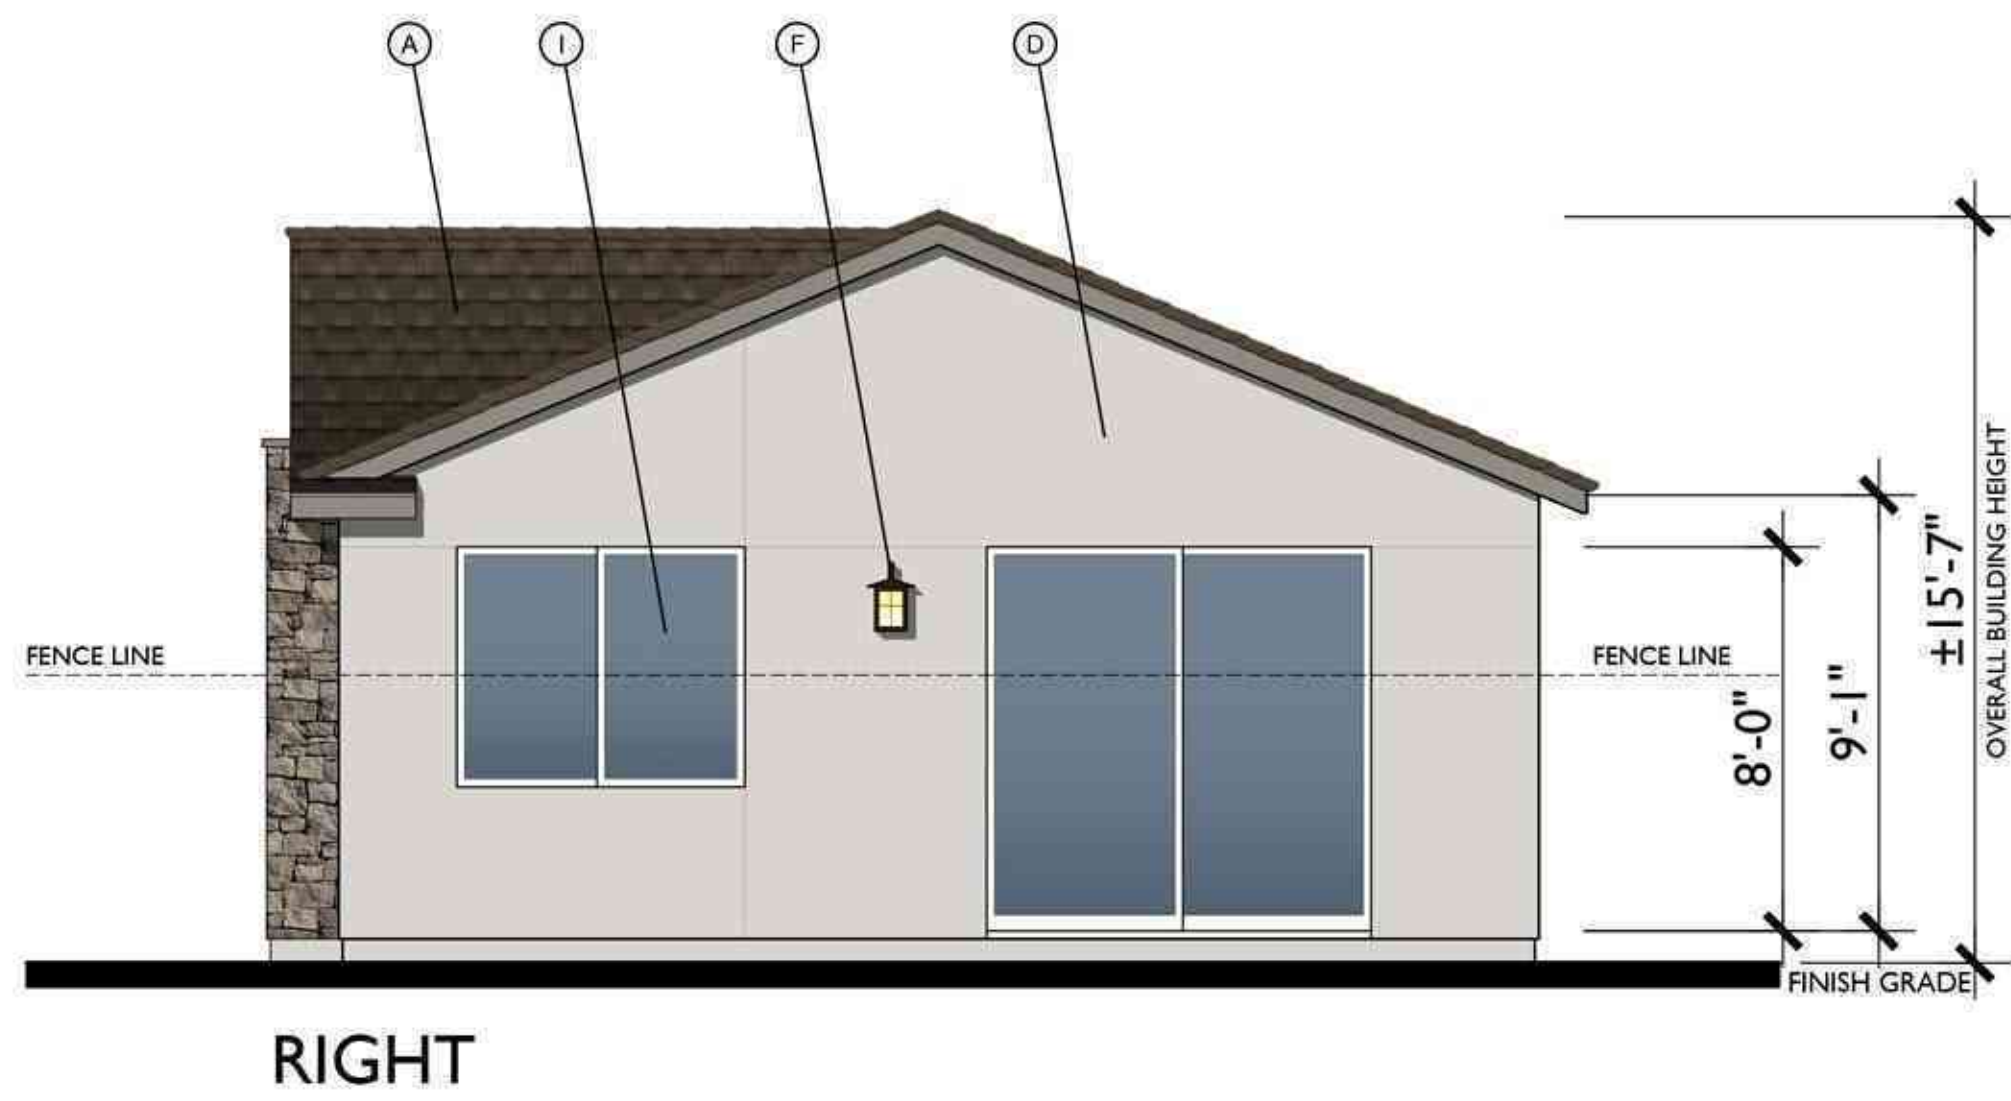

RIGHT

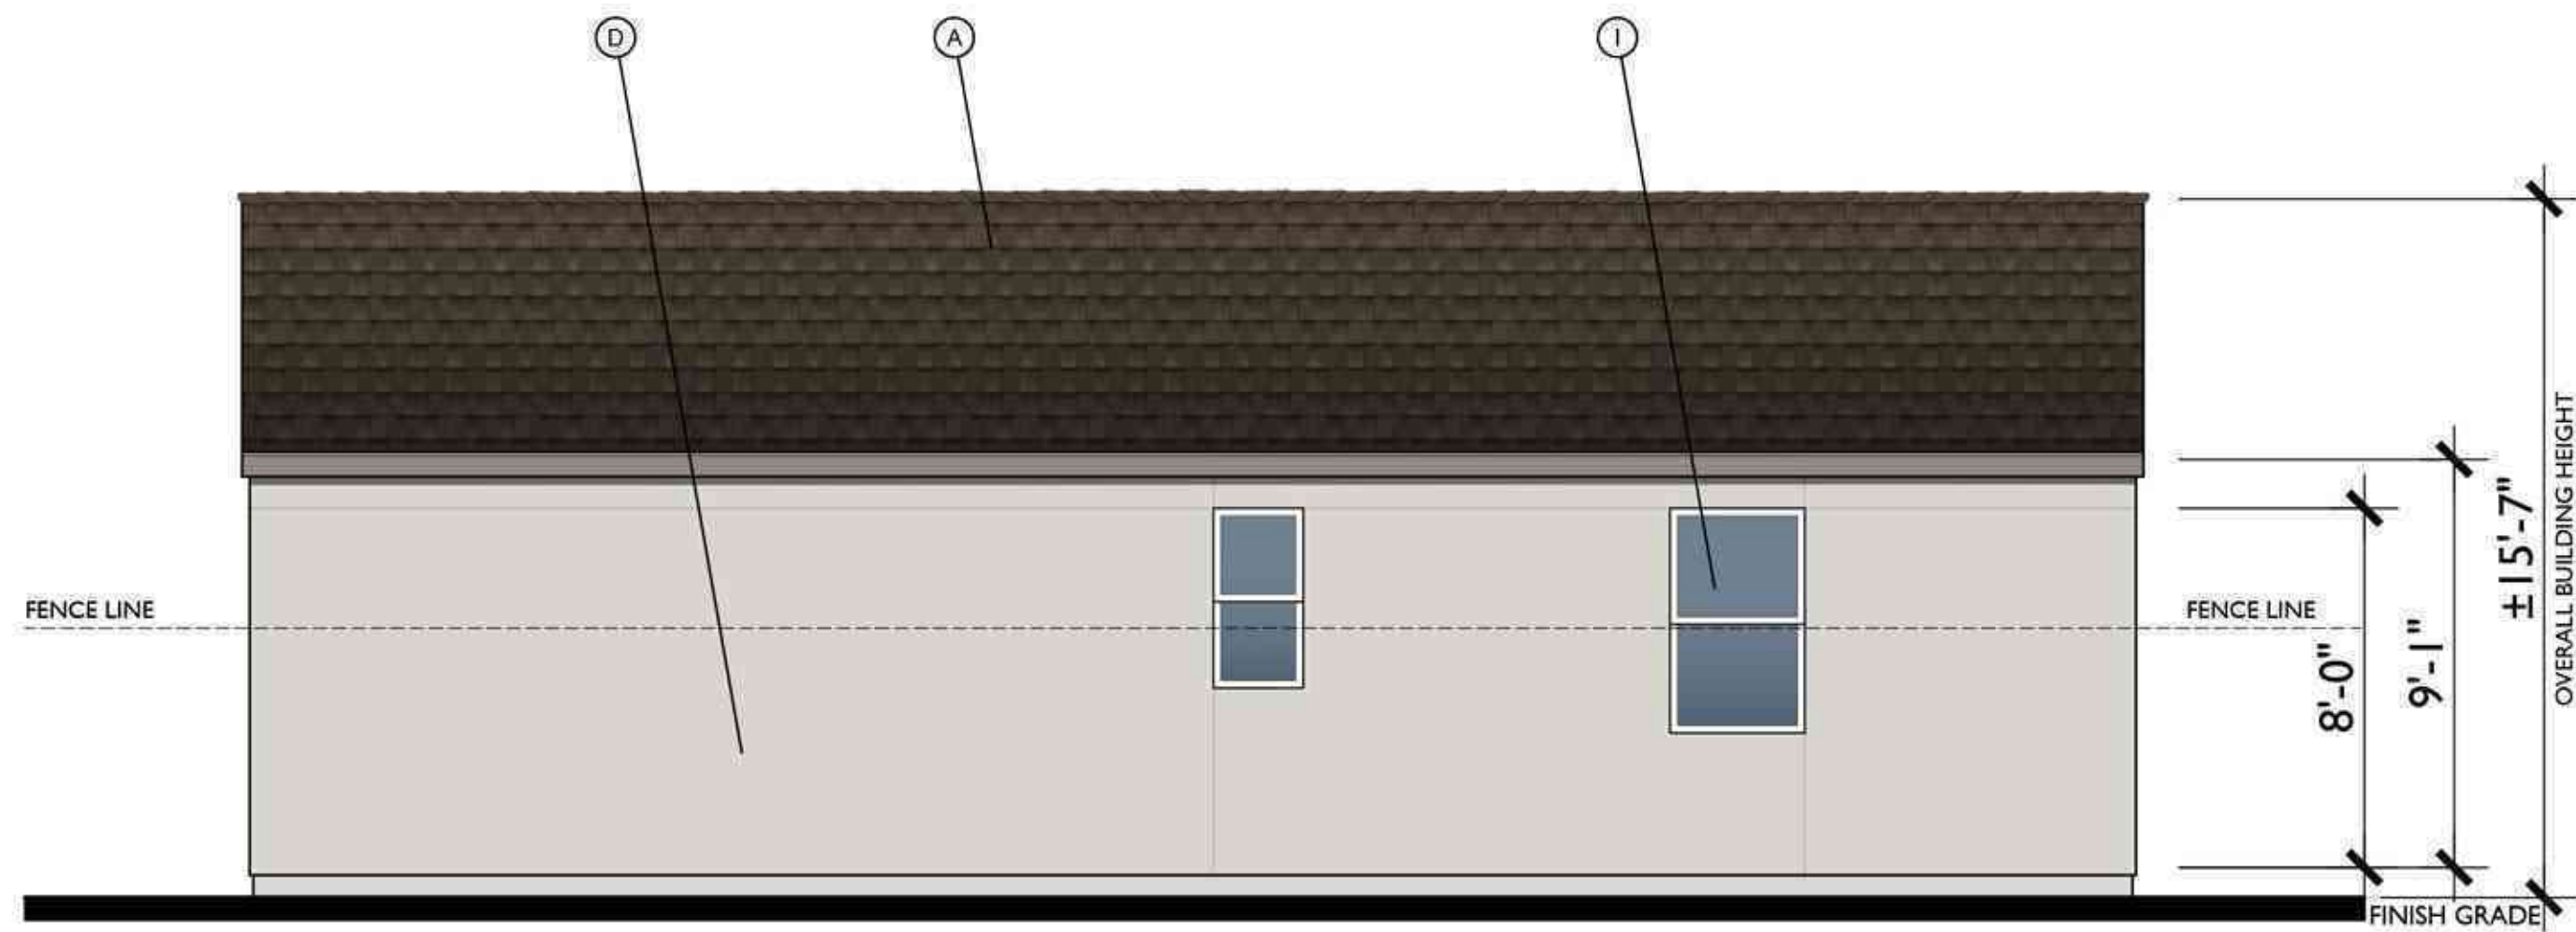

REAR

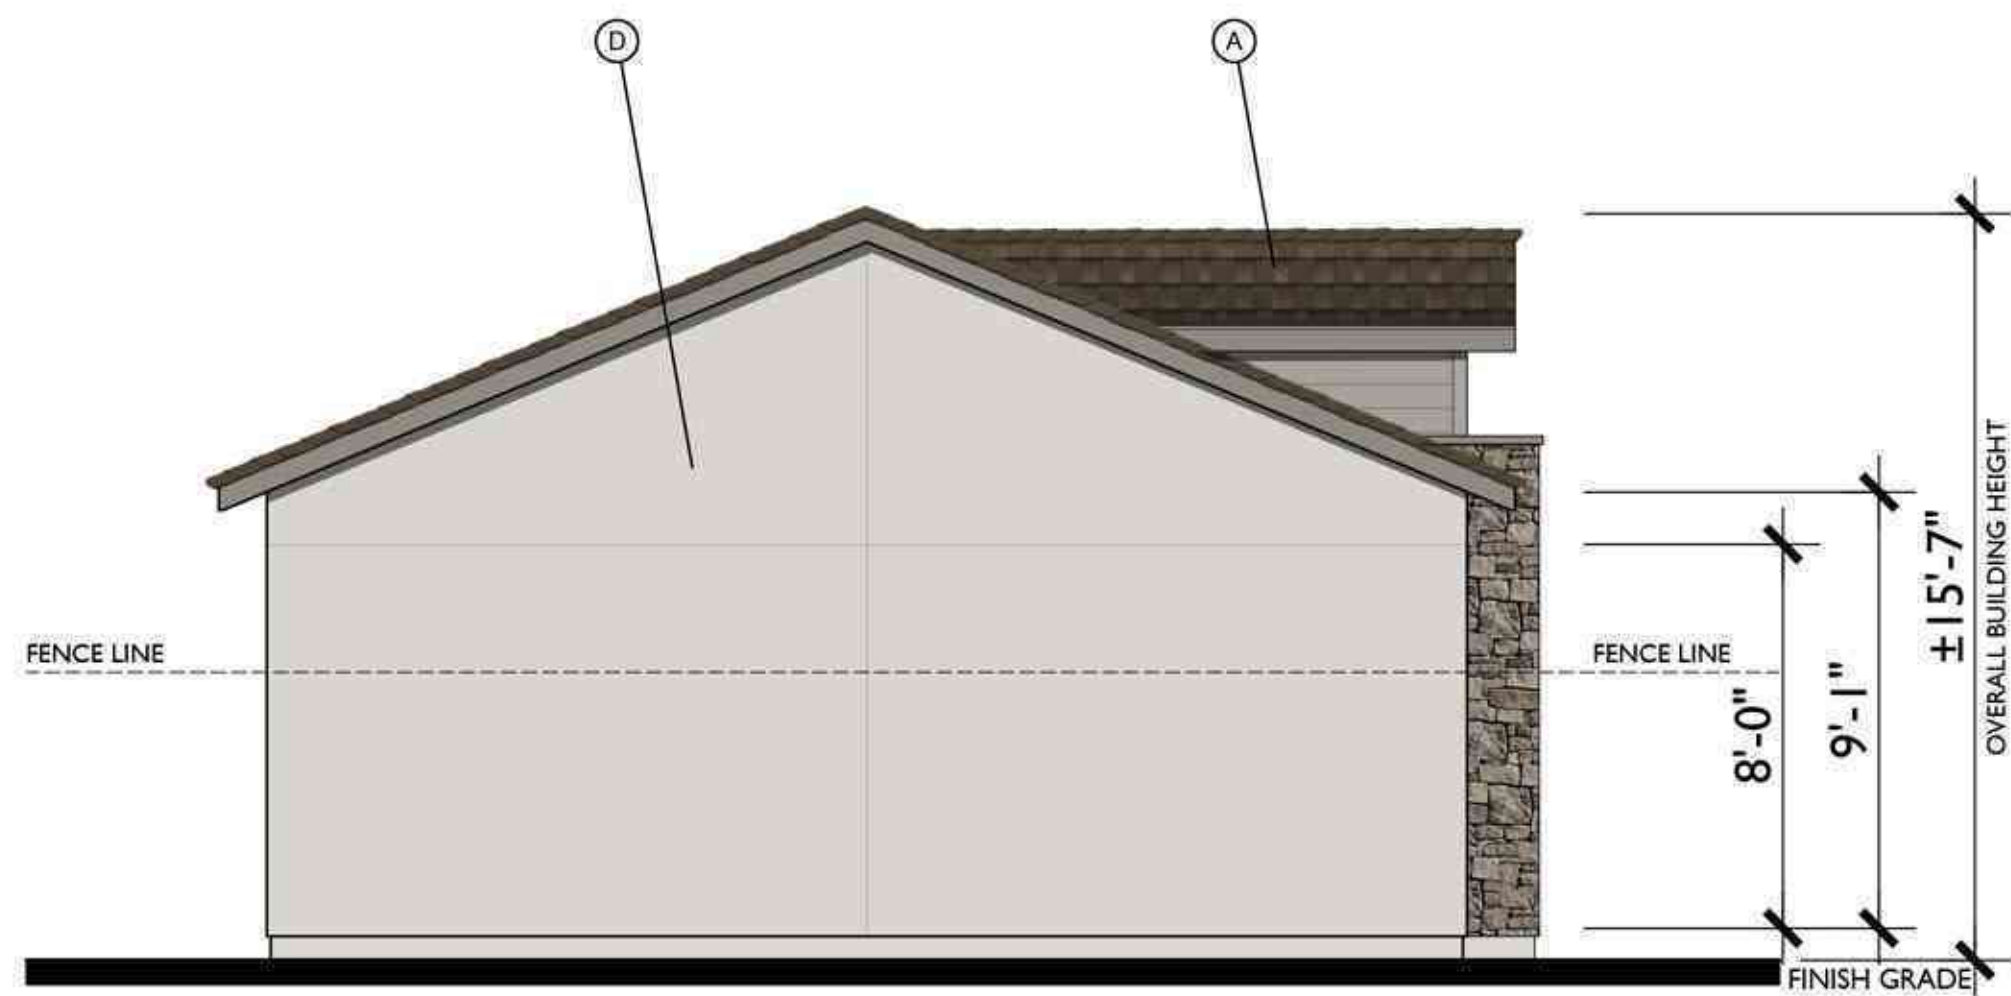

LEFT




FRONT

A
1/4"=1'-0"




MATERIAL LEGEND

- A. COMPOSITE SHINGLES
- B. BOARD & BATT VERTICAL SIDING
- C. HARDY LAP SIDING
- D. STUCCO
- E. CONTINUOUS TRIM
- F. LIGHT FIXTURE
- G. CEMENTITIOUS TRIM
- H. STONE VENEER
- I. VINYL WINDOW

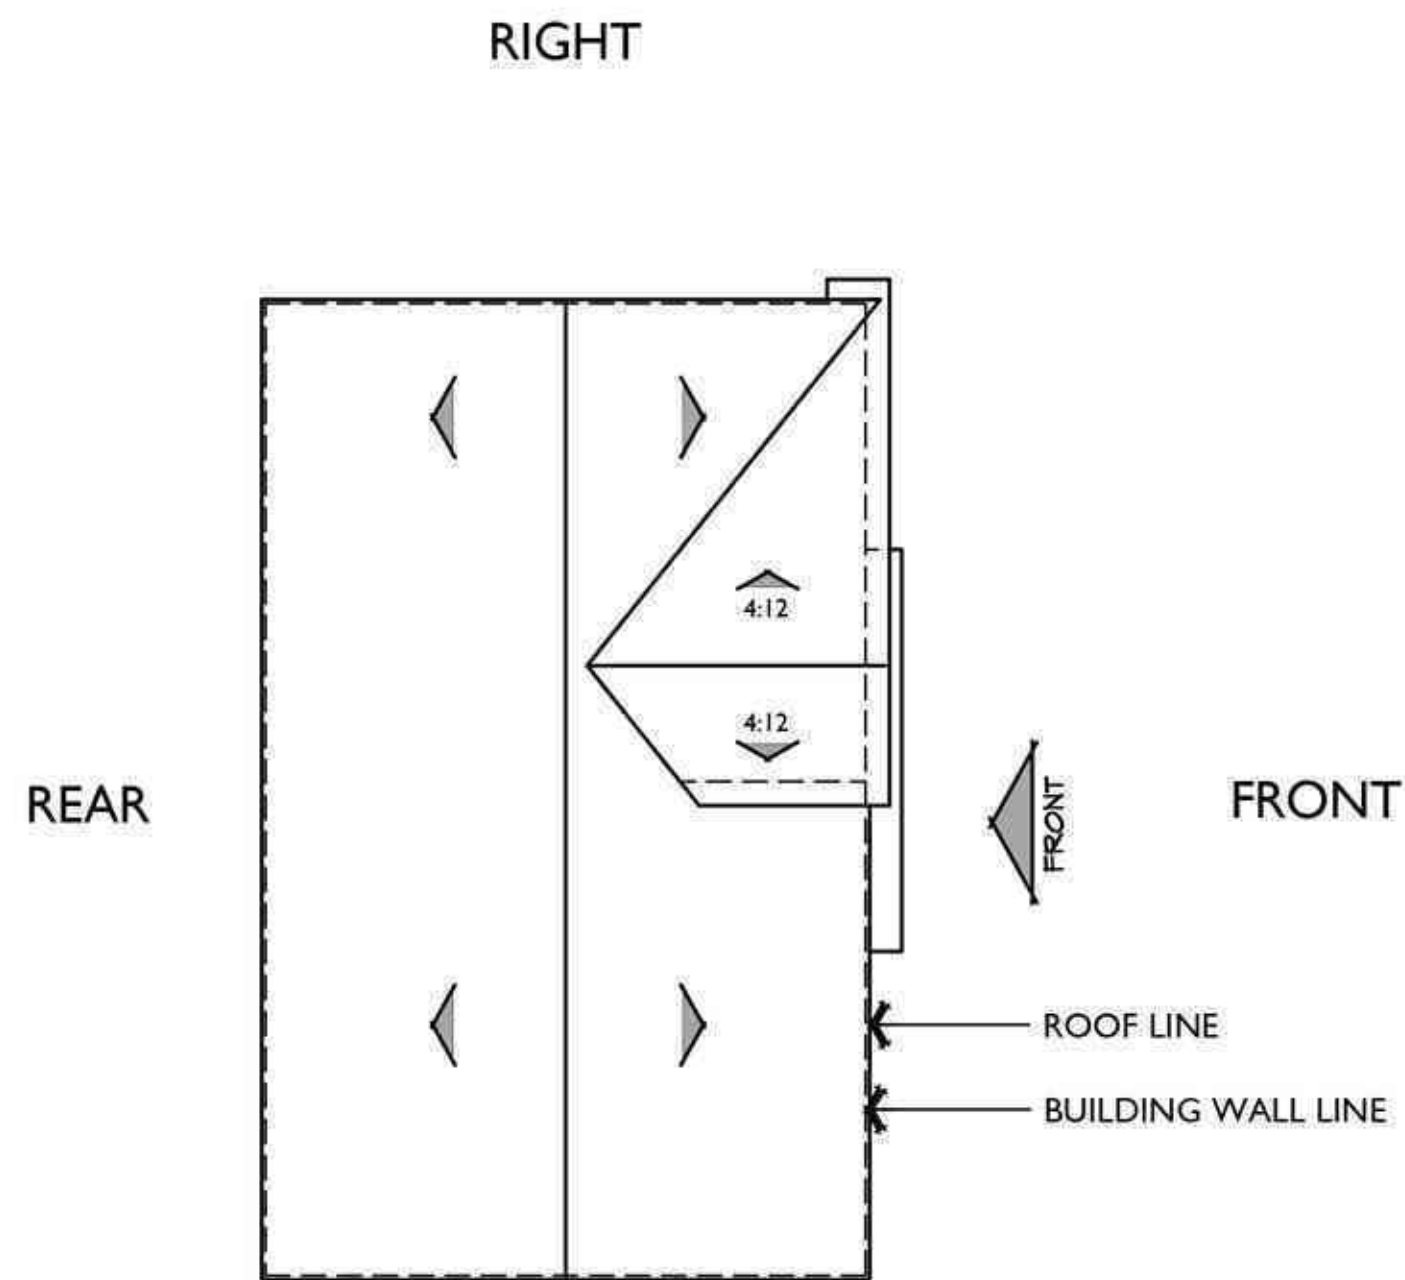



LEFT

ROOF PLAN A
PITCH: 5:12
RAKE: 2"
EAVE: 2"
ROOF MATERIAL: COMPOSITE SHINGLE

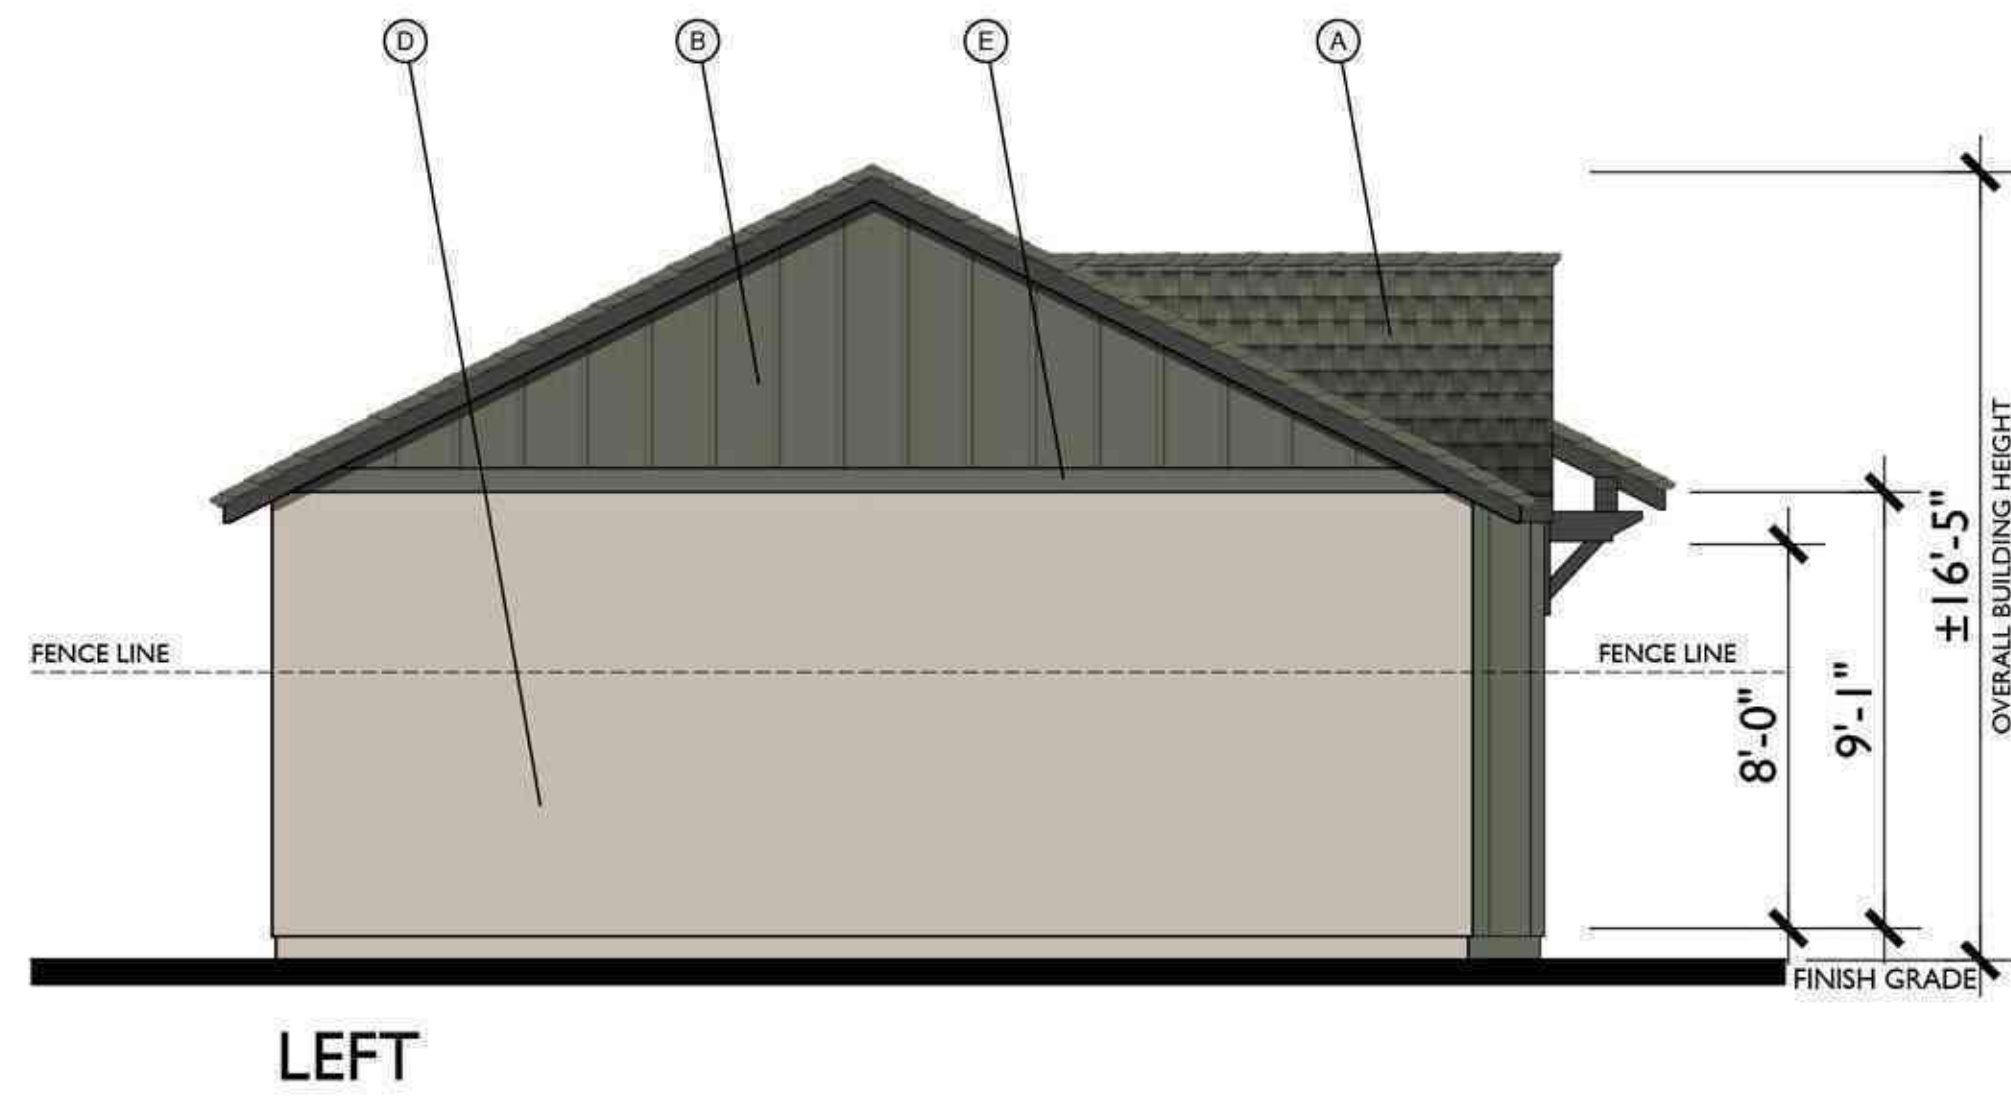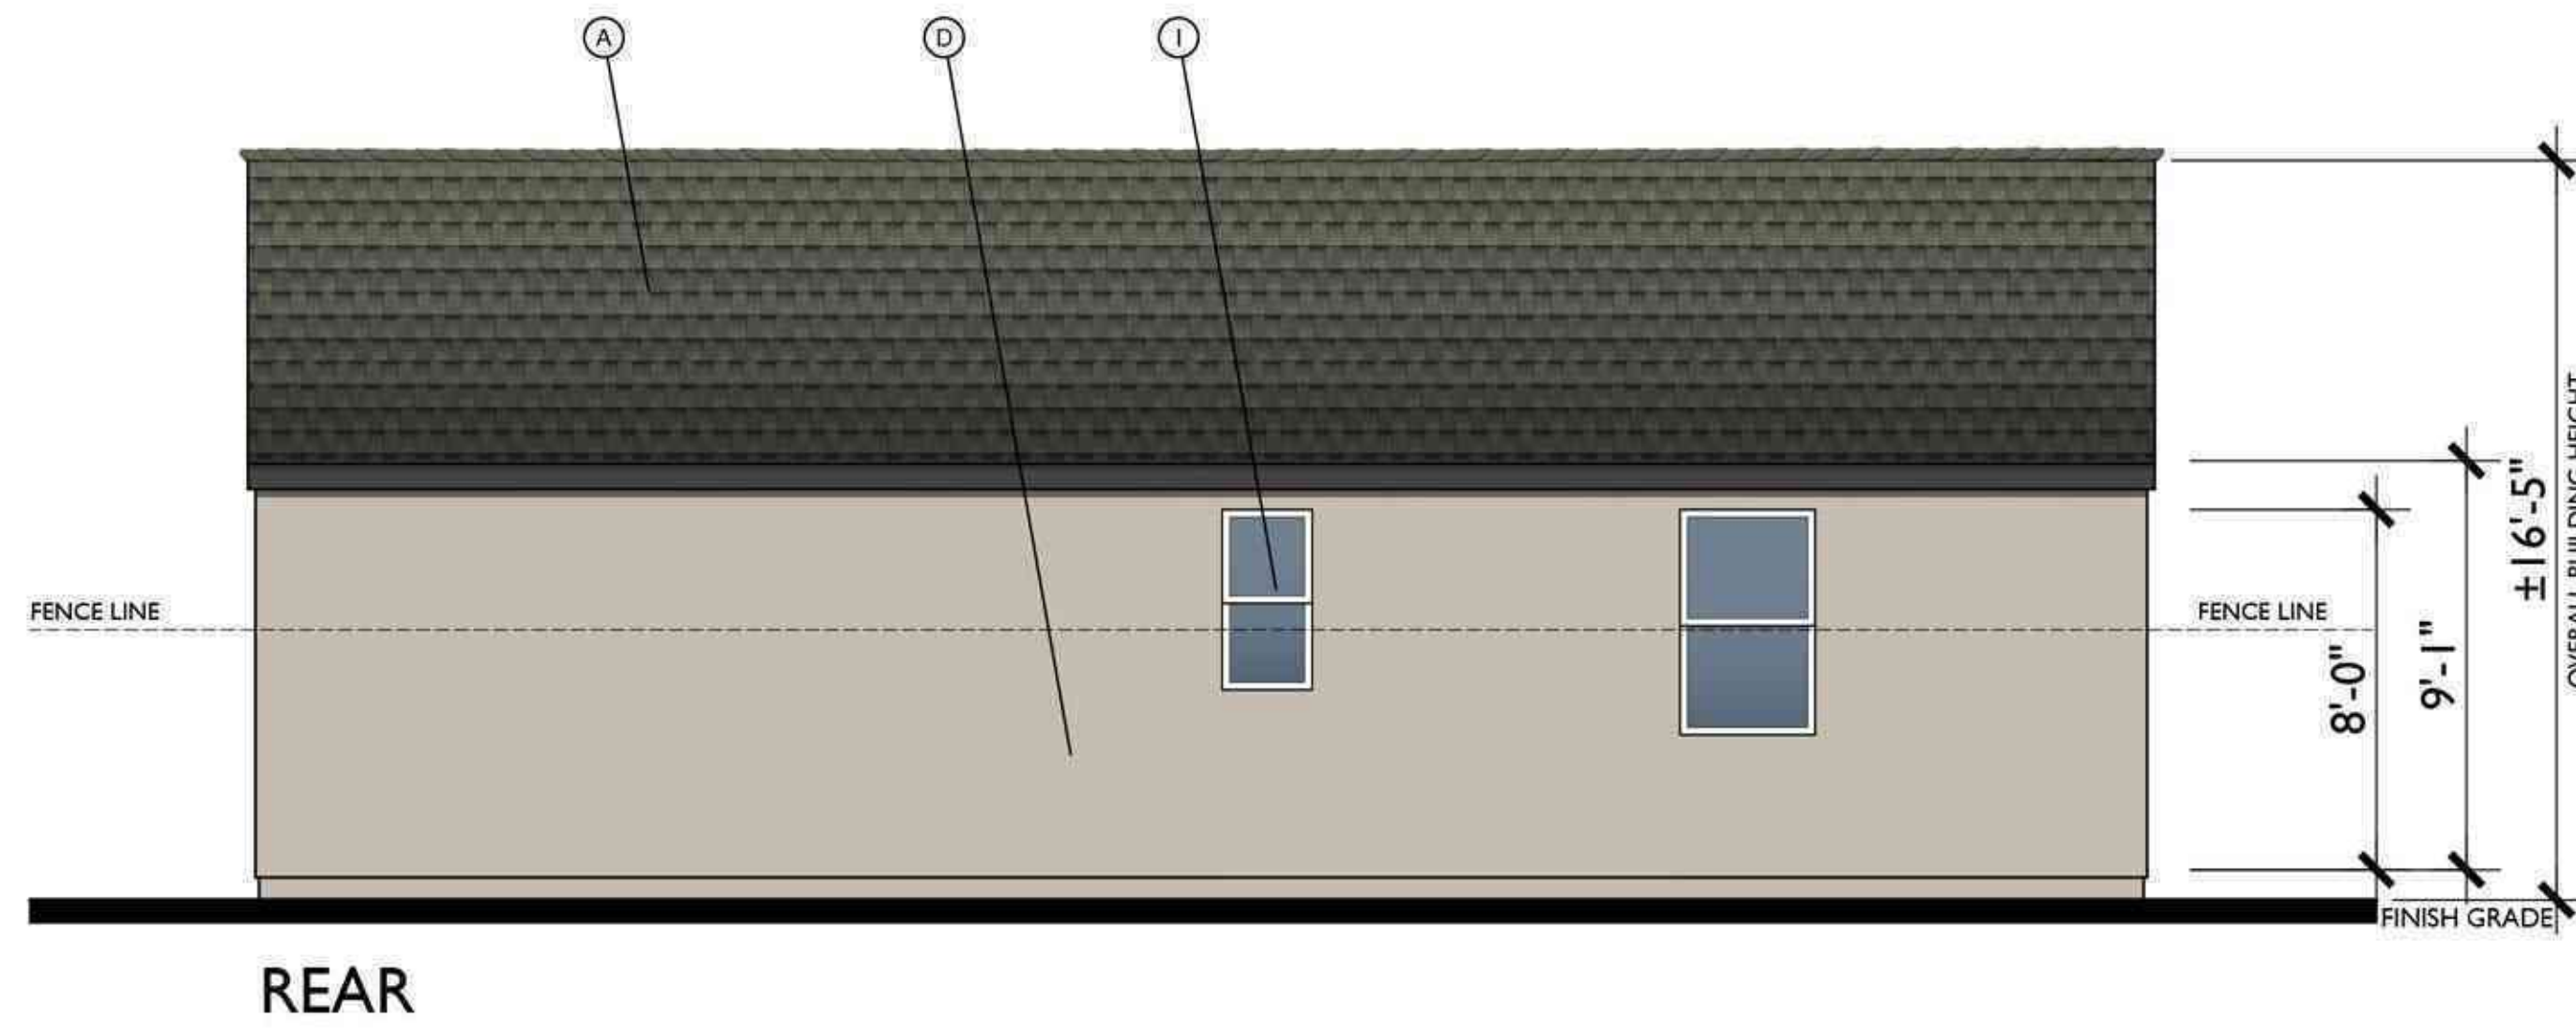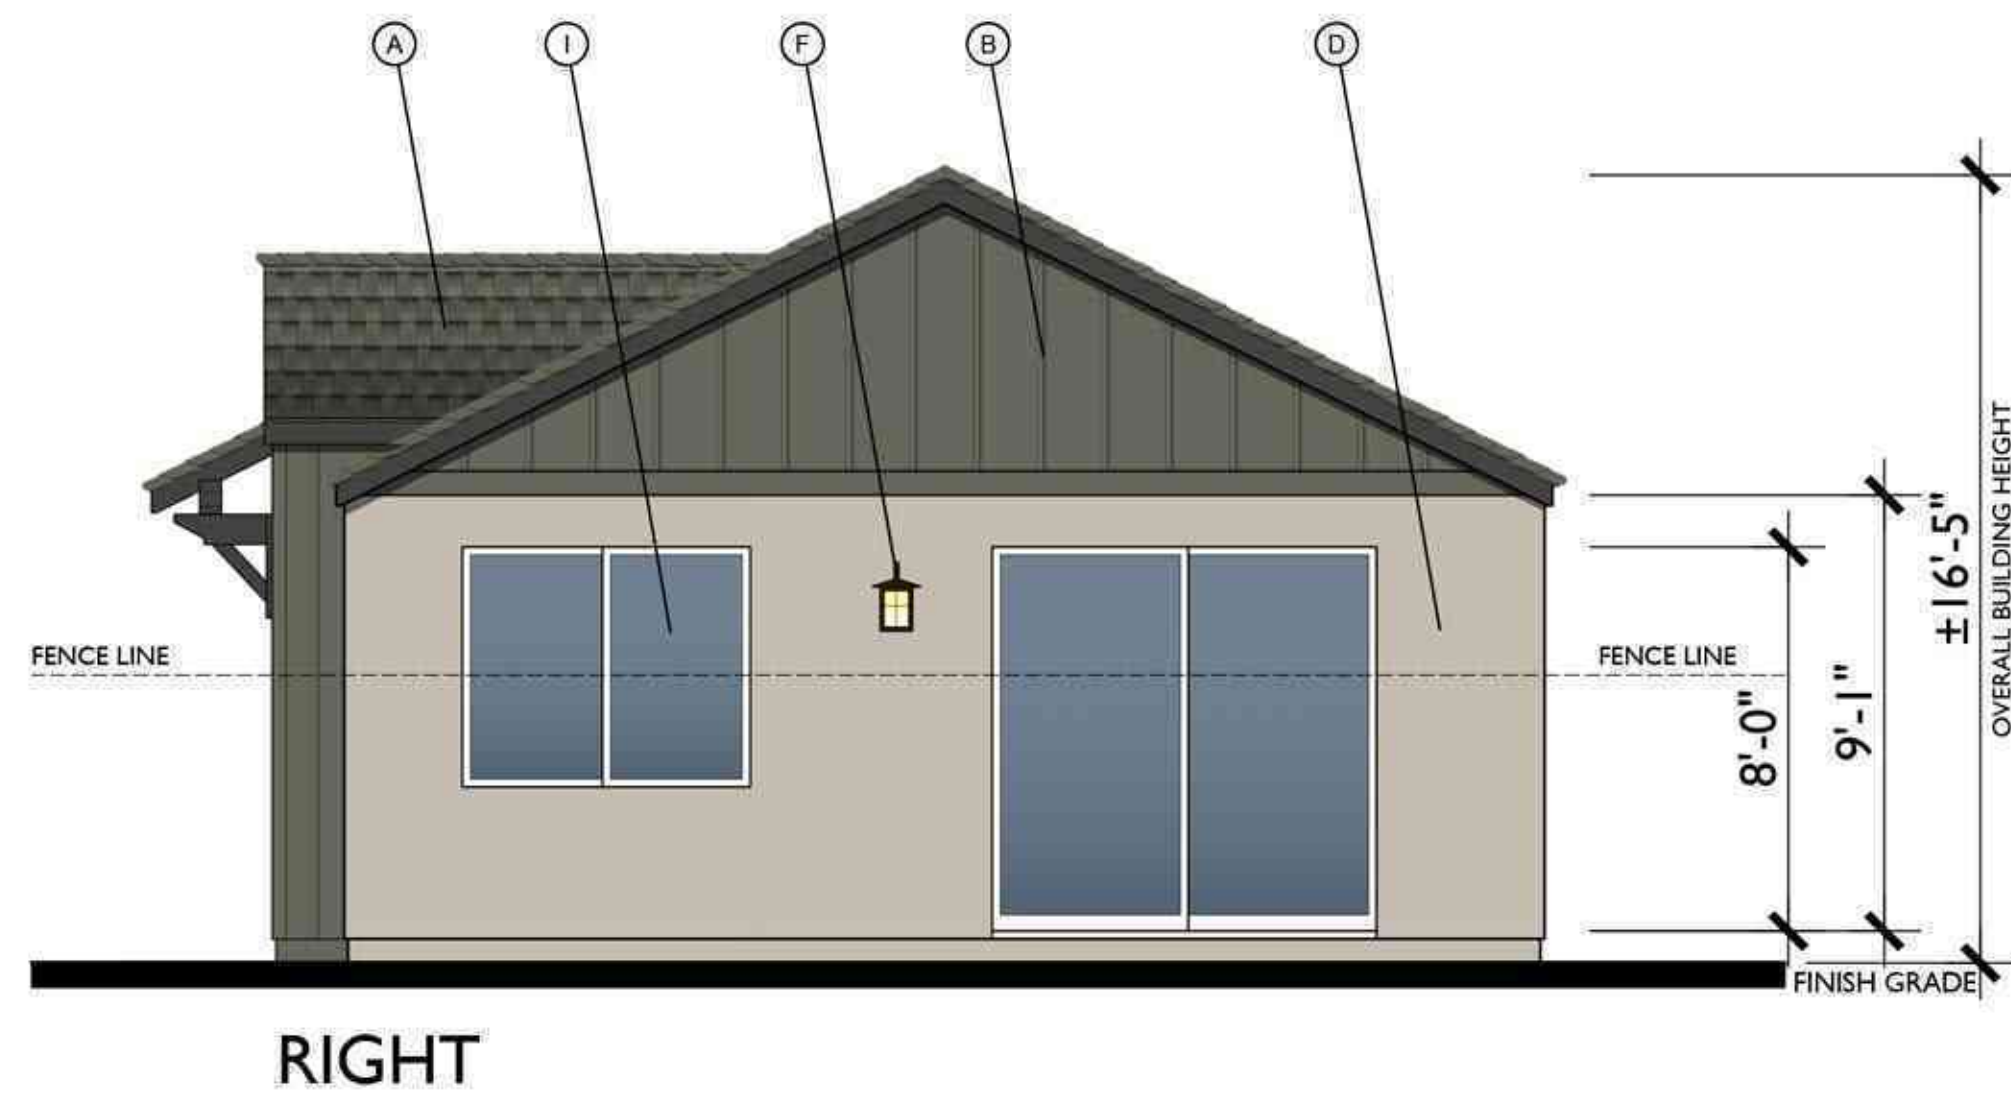


- MATERIAL LEGEND
- A. COMPOSITE SHINGLES
 - B. BOARD & BATT VERTICAL SIDING
 - C. HARDY LAP SIDING
 - D. STUCCO
 - E. CONTINUOUS TRIM
 - F. LIGHT FIXTURE
 - G. CEMENTITIOUS TRIM
 - H. STONE VENEER
 - I. VINYL WINDOW

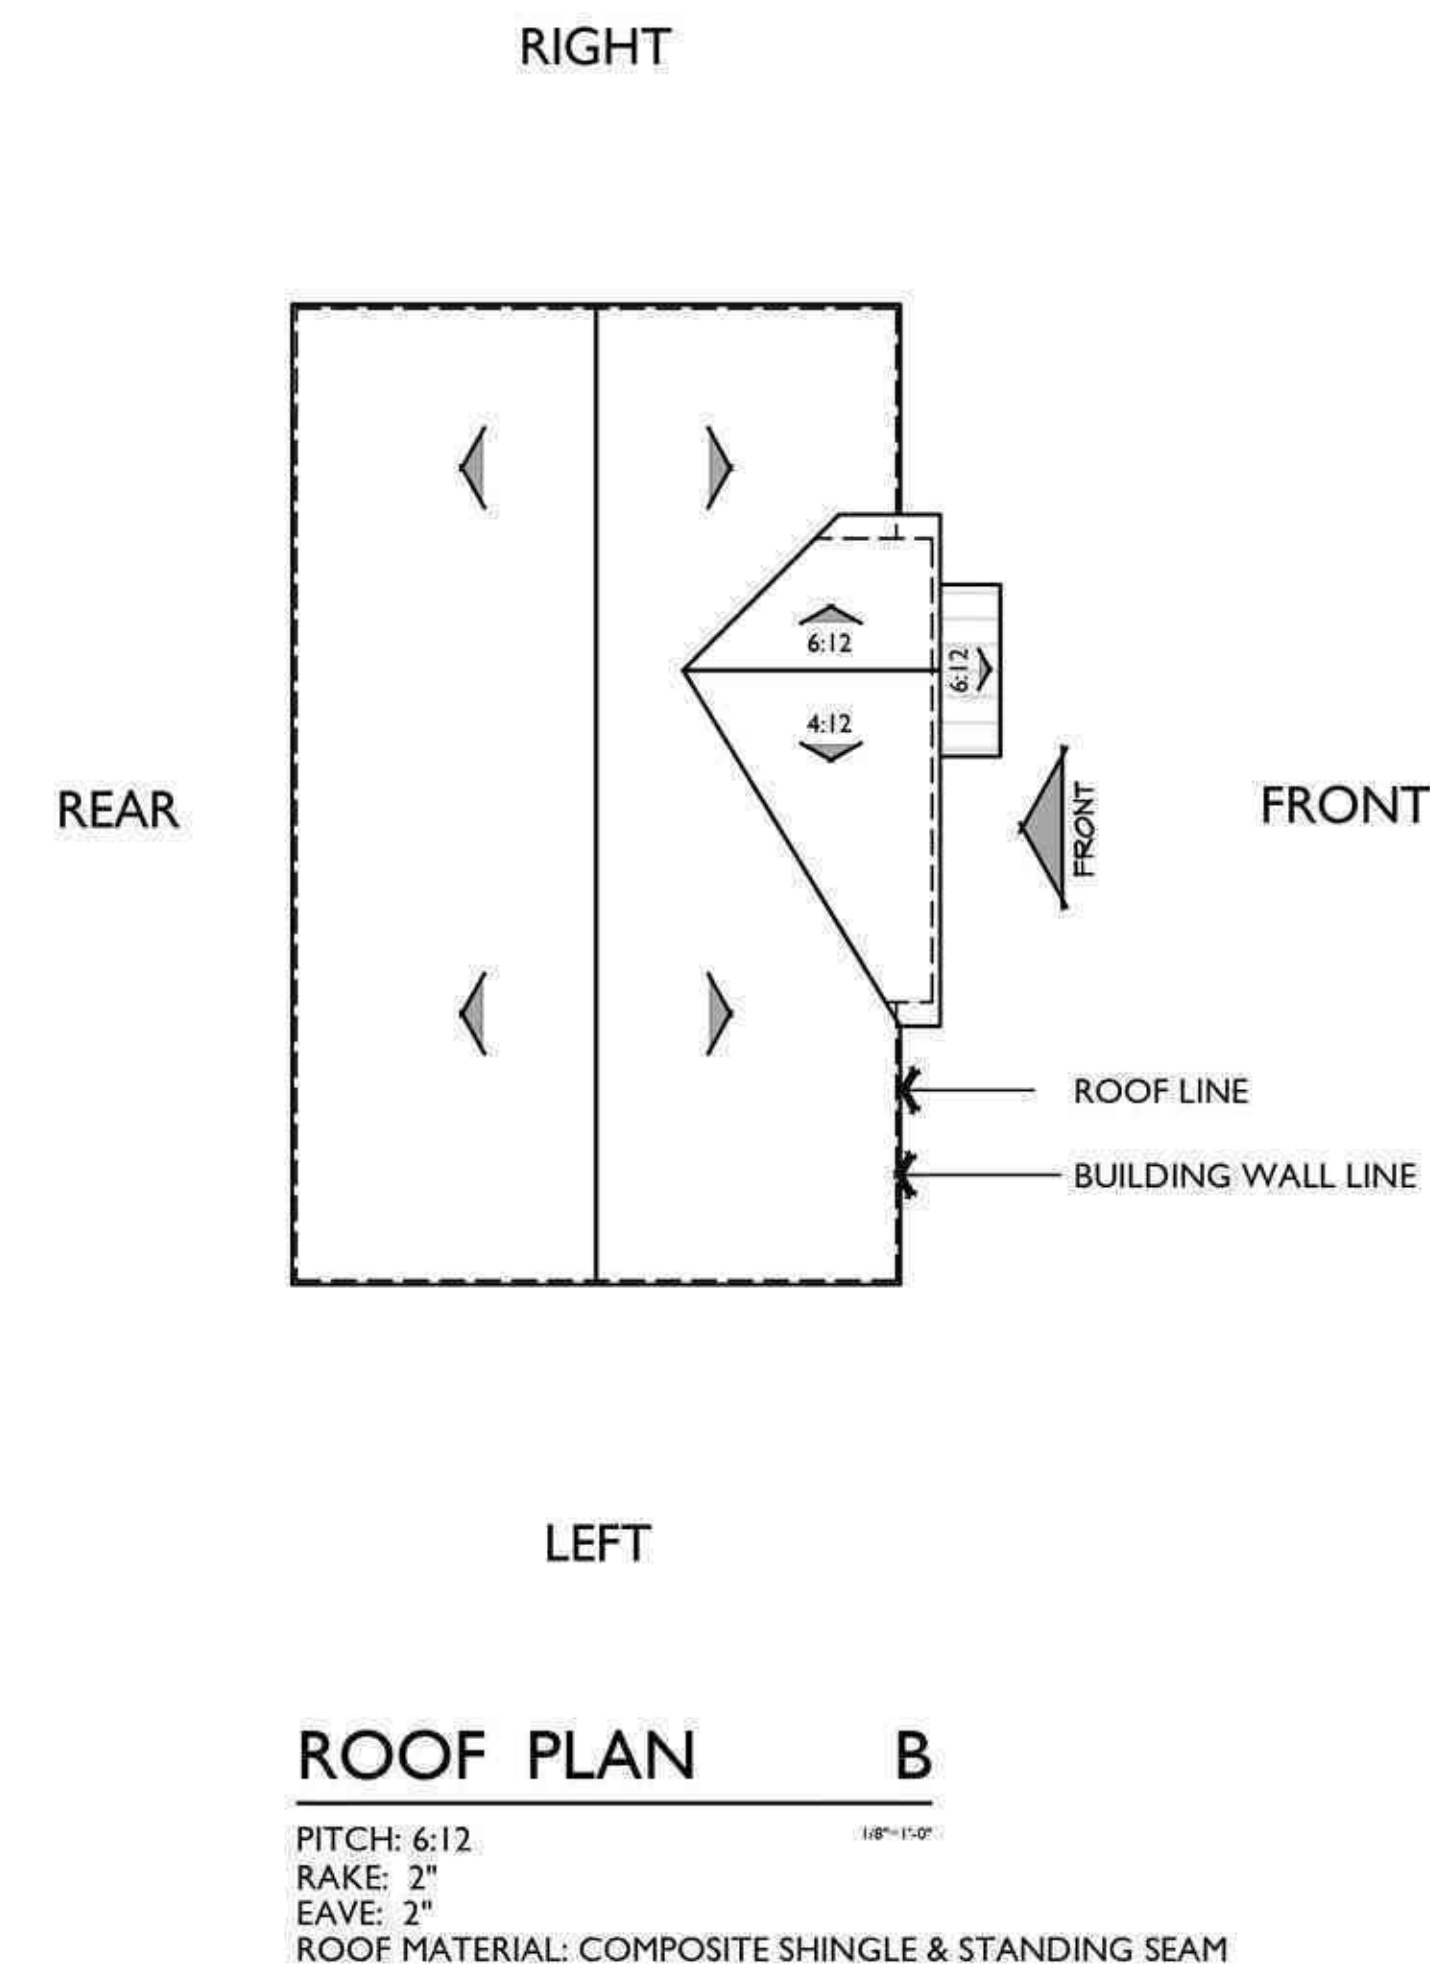


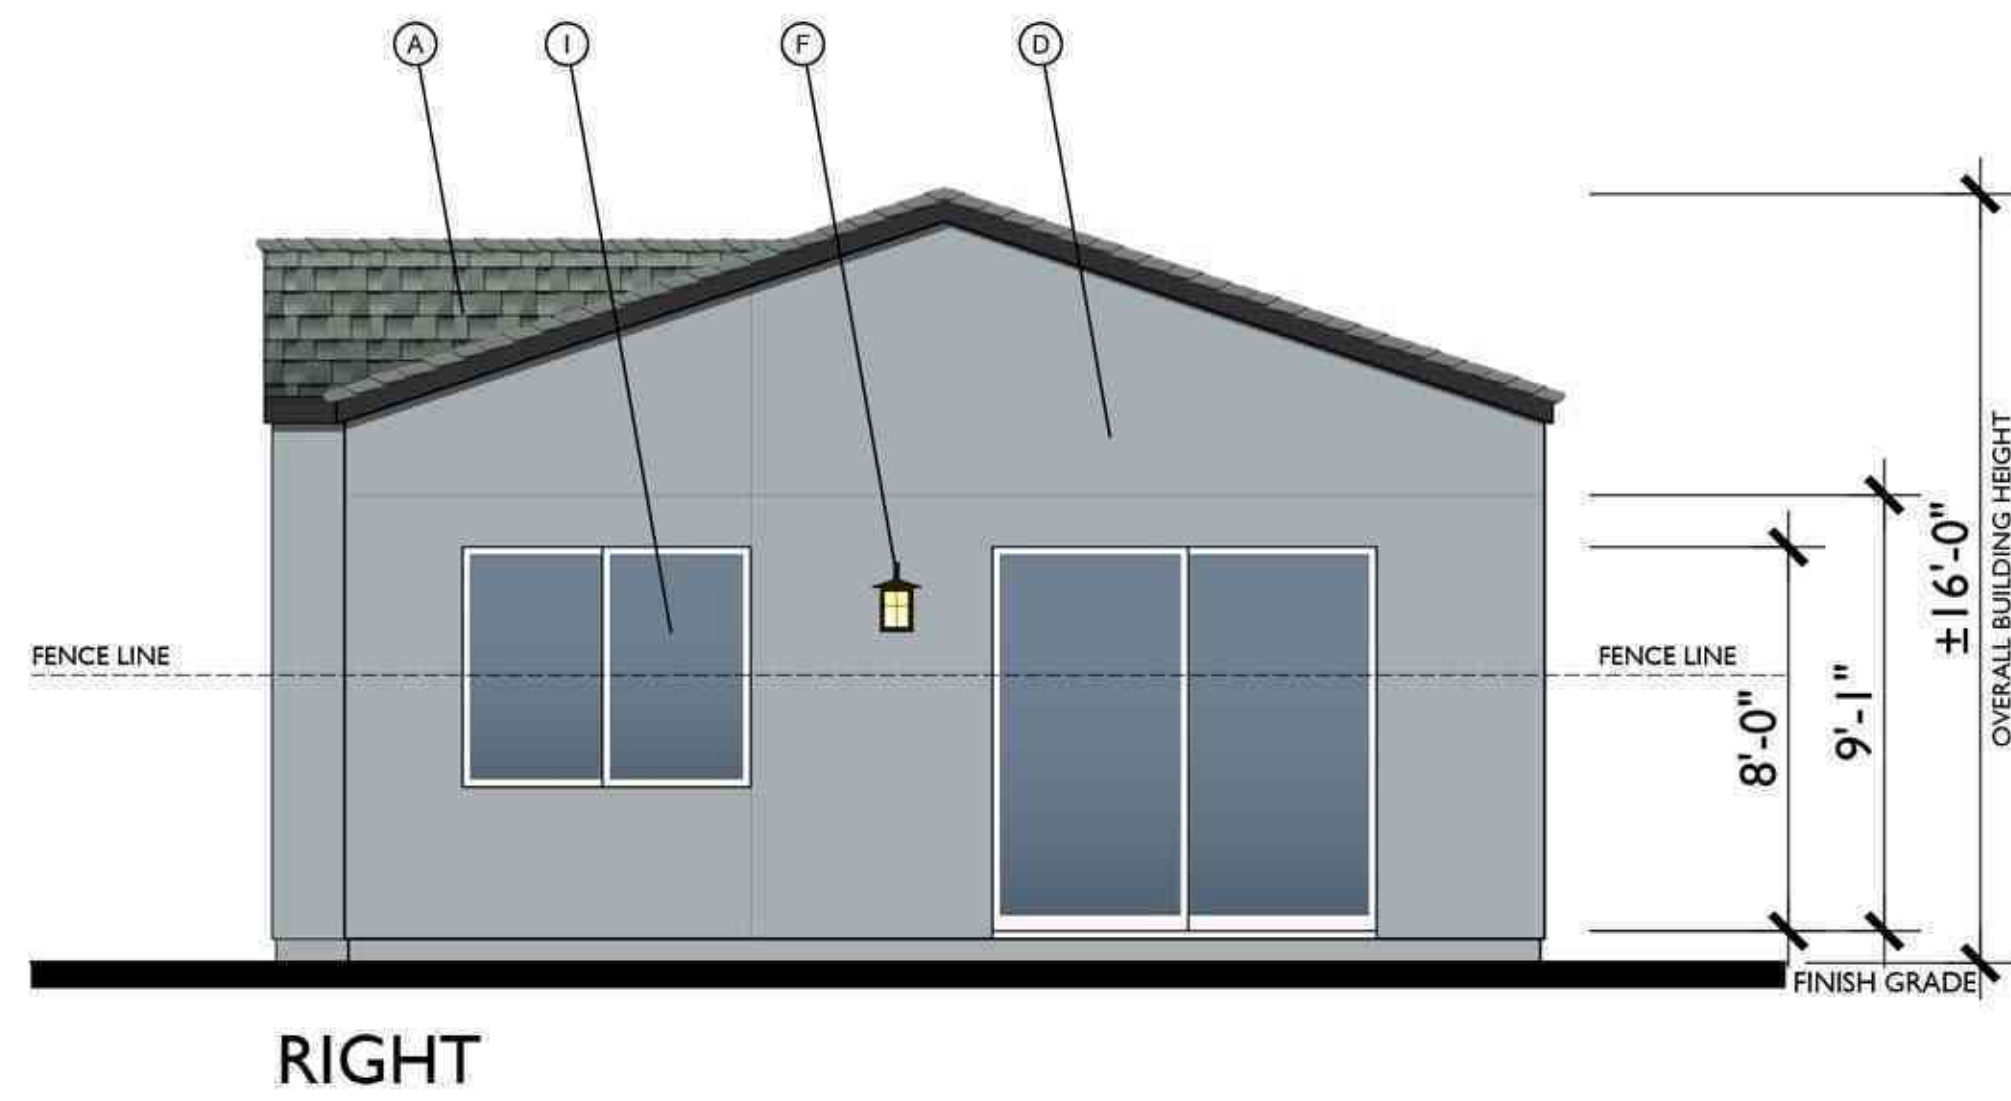

RIGHT

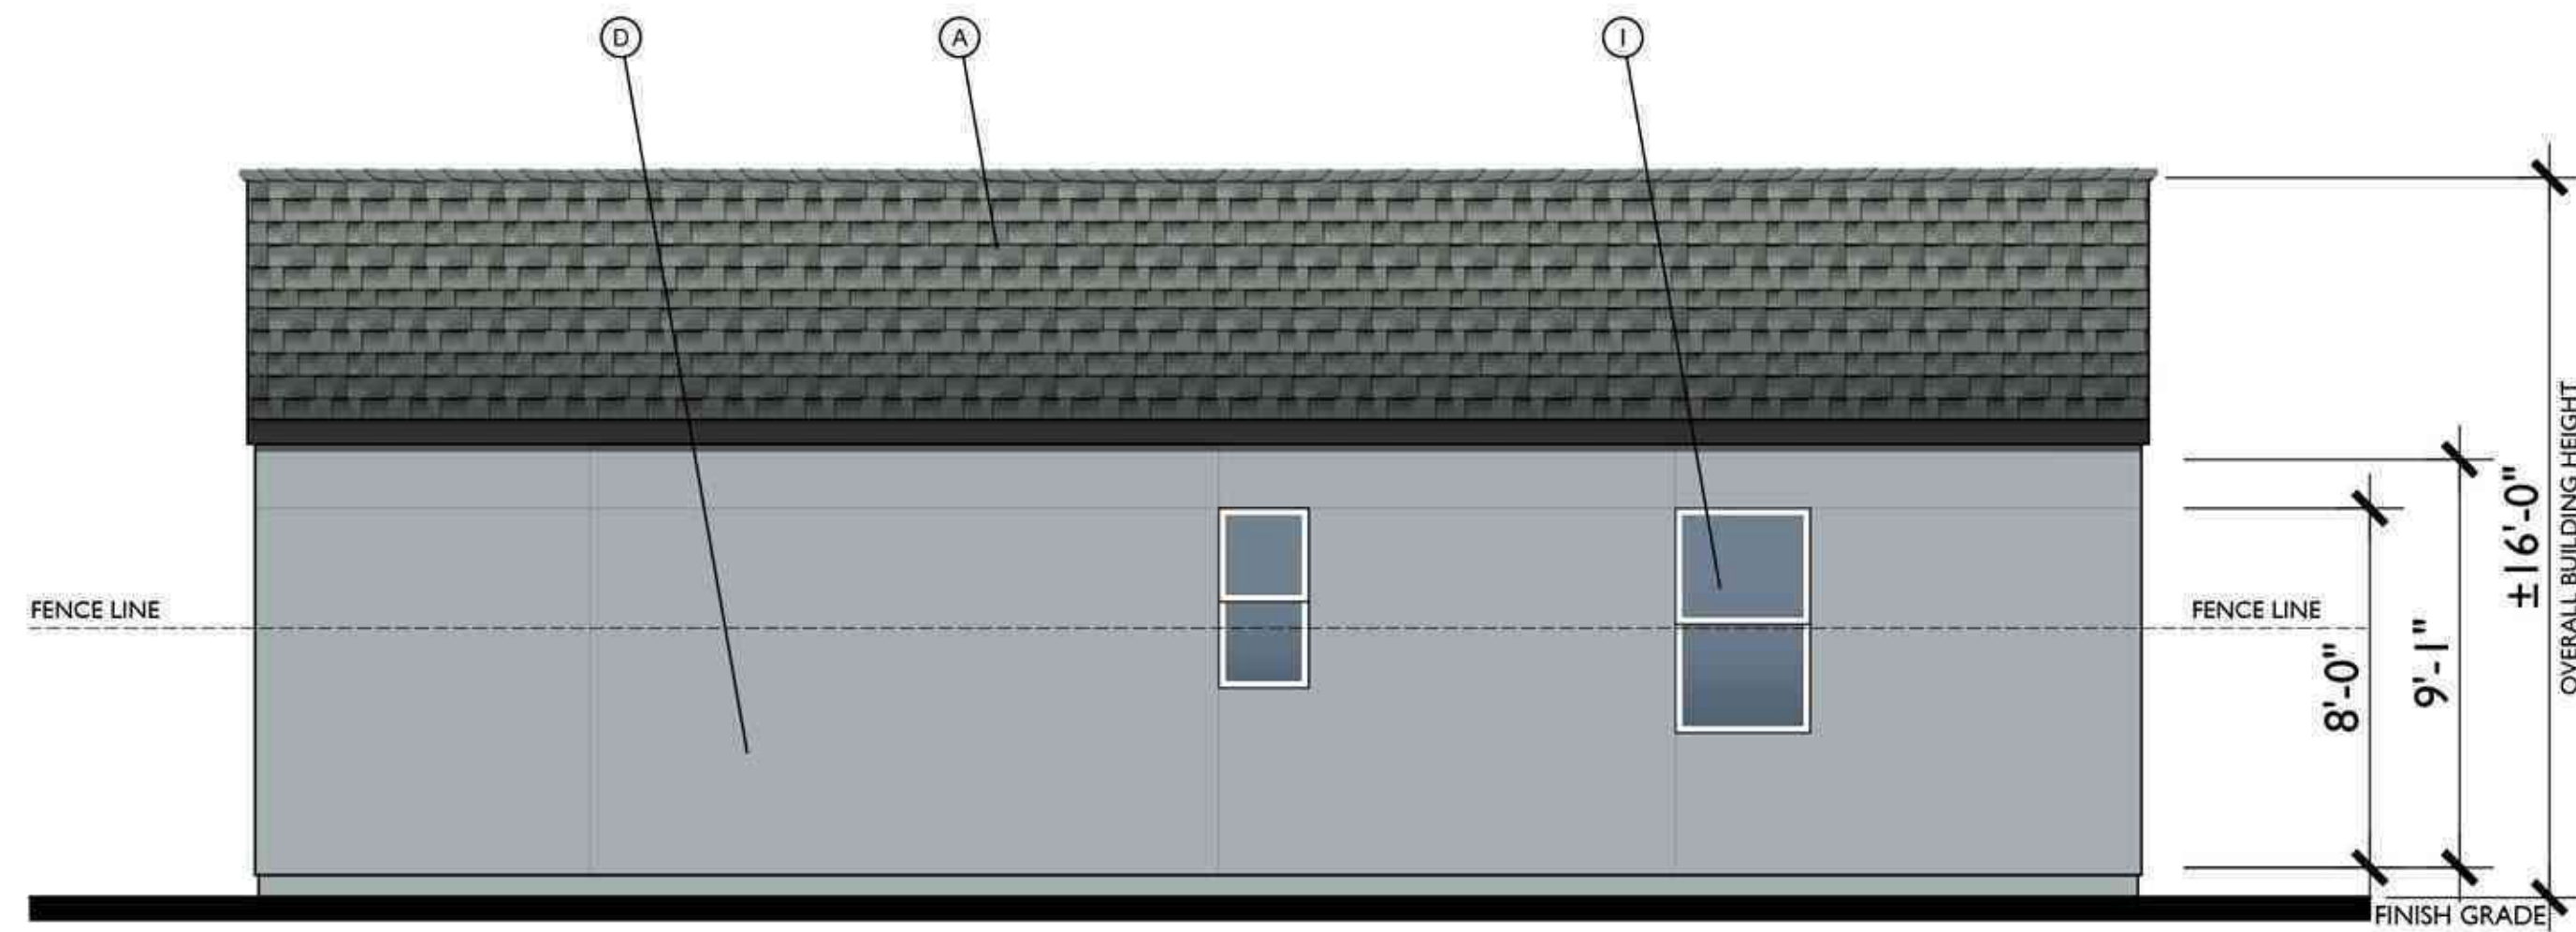

REAR

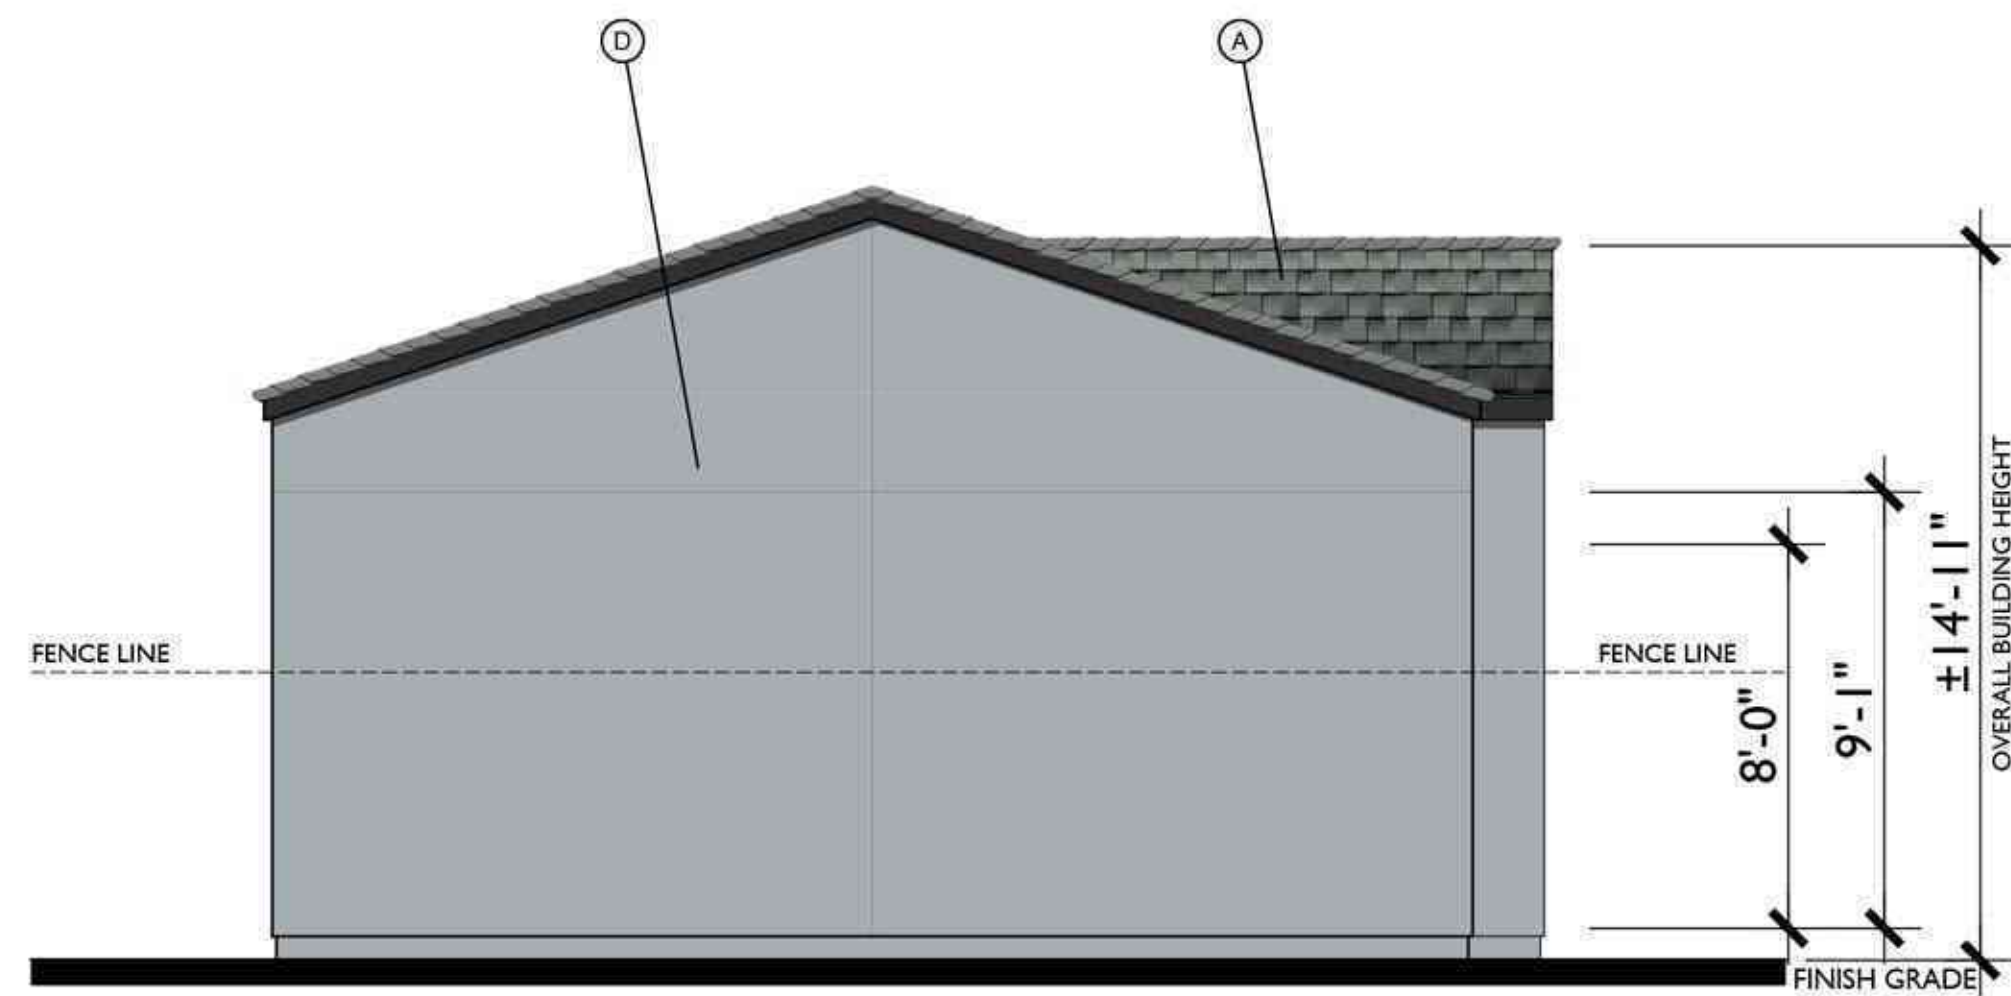

LEFT




FRONT

C
1/4"=1'-0"

MATERIAL LEGEND

- A. COMPOSITE SHINGLES
- B. BOARD & BATT VERTICAL SIDING
- C. HARDY LAP SIDING
- D. STUCCO
- E. CONTINUOUS TRIM
- F. LIGHT FIXTURE
- G. CEMENTITIOUS TRIM
- H. STONE VENEER
- I. VINYL WINDOW

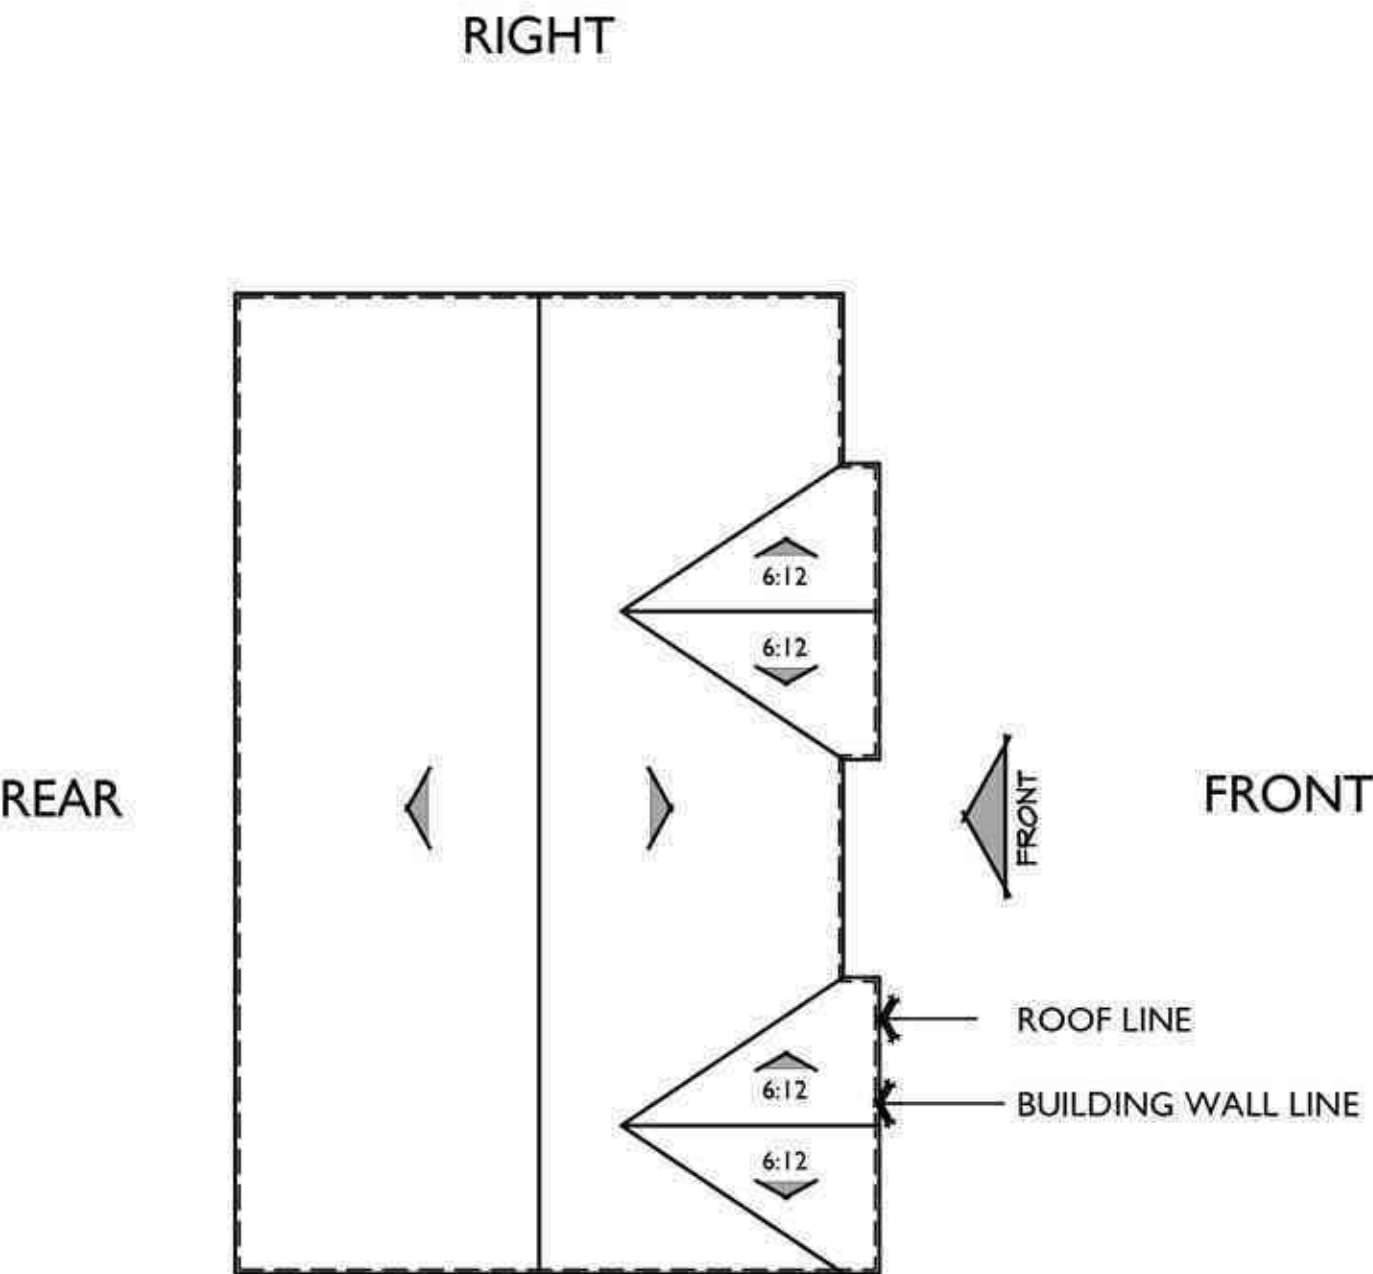

LEFT

ROOF PLAN C
PITCH: 4:12
RAKE: 2"
EAVE: 2"
ROOF MATERIAL: COMPOSITE SHINGLE




ELEVATION A



ELEVATION B




ELEVATION C

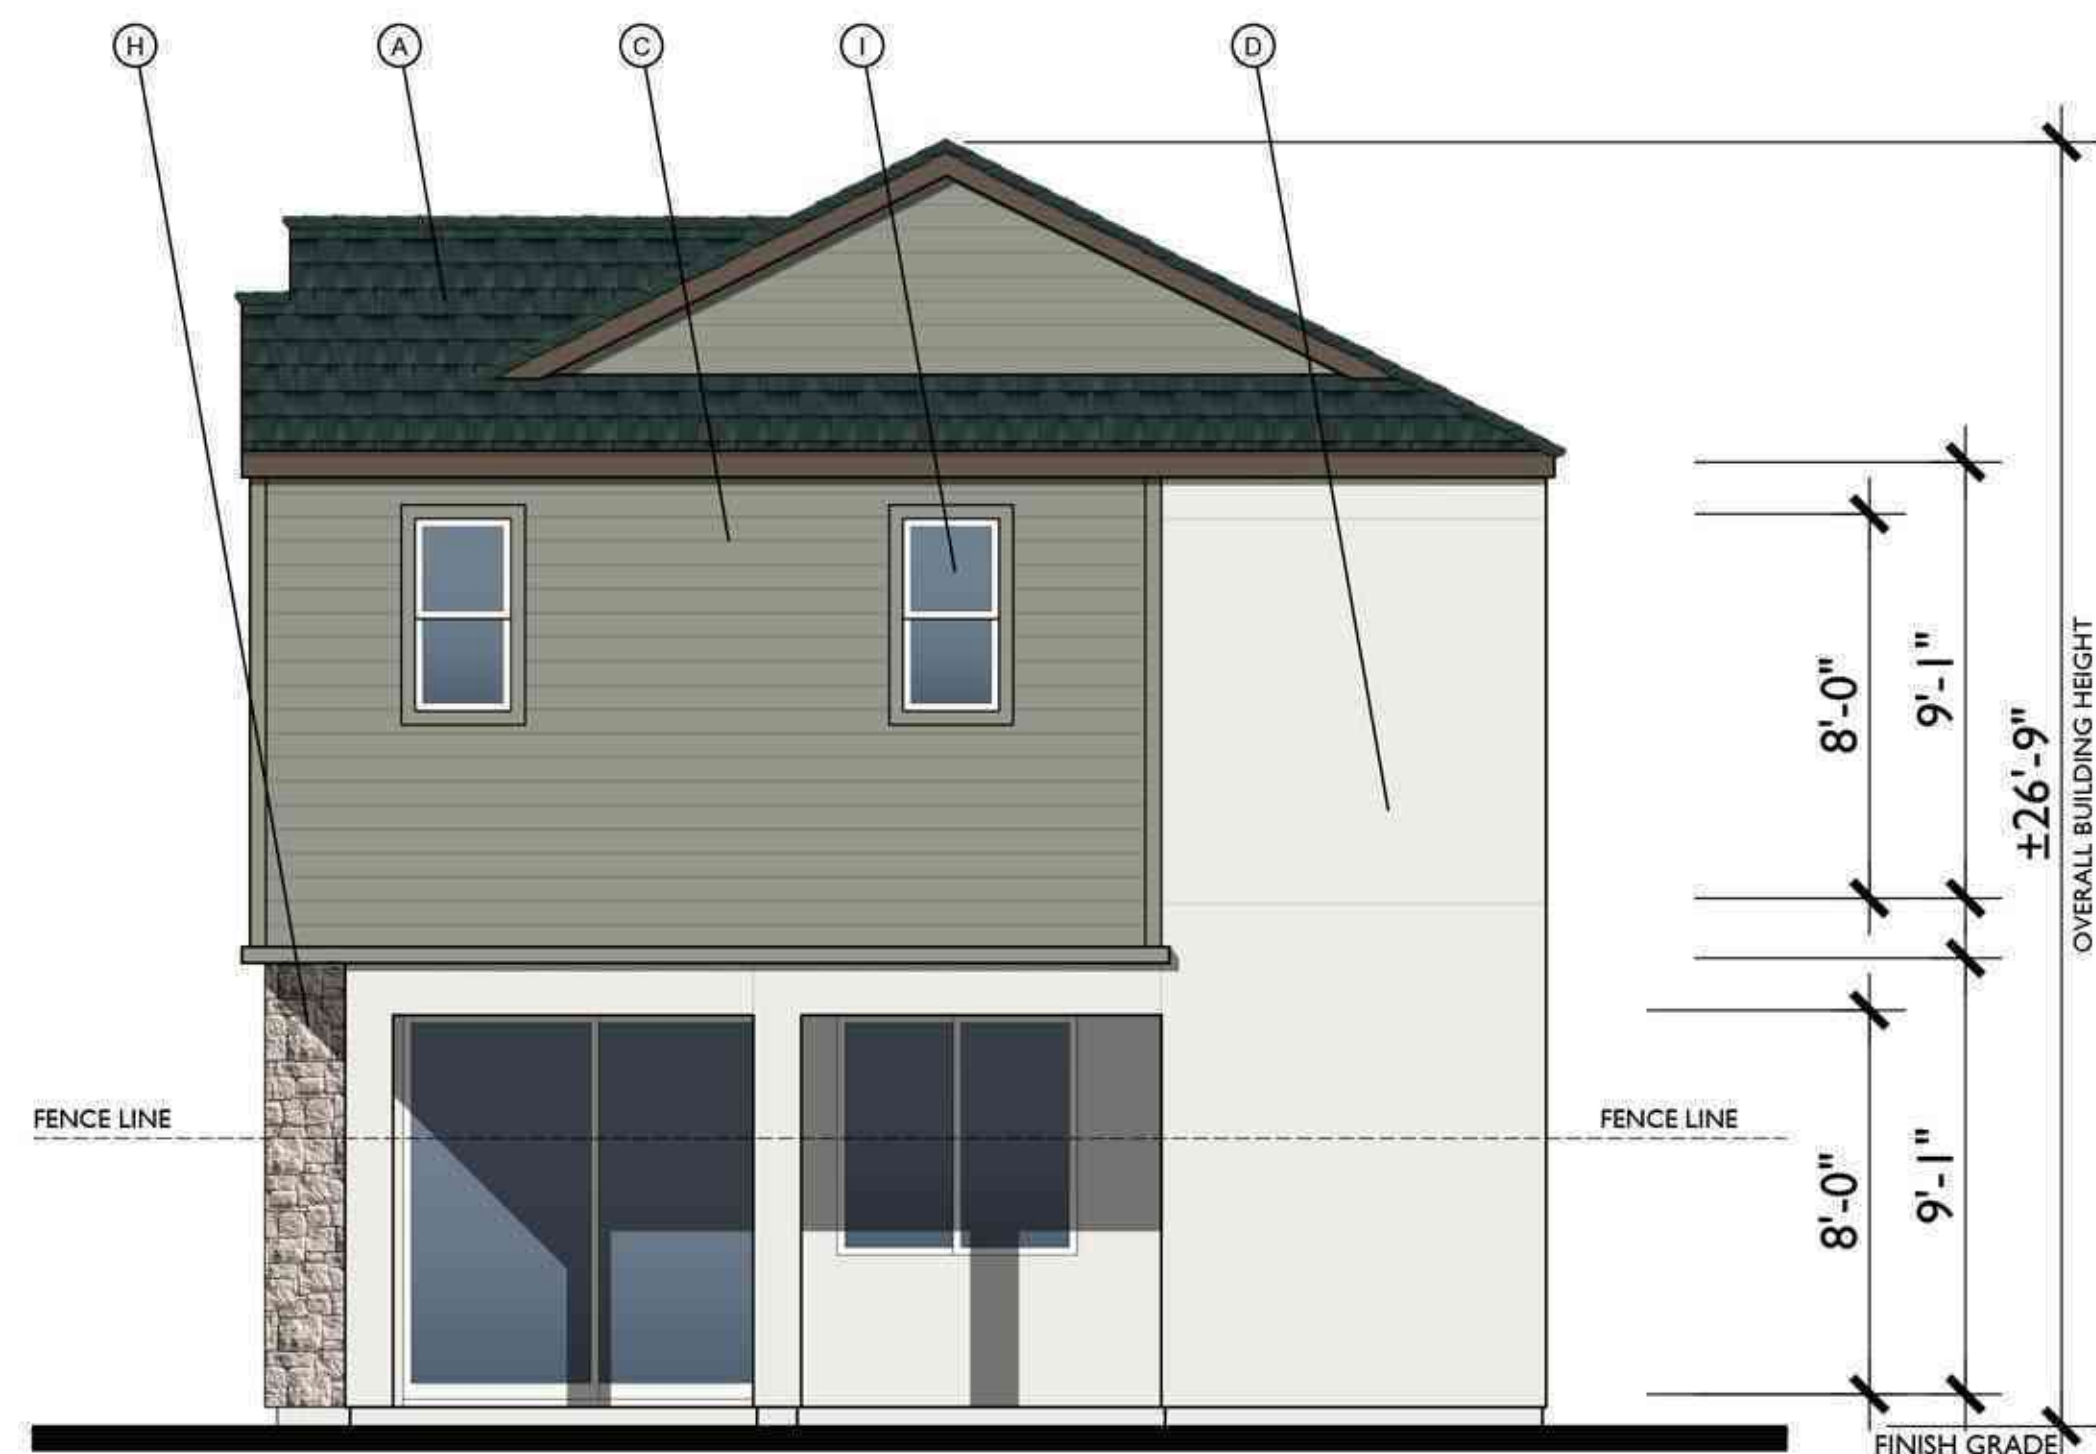

RIGHT



REAR

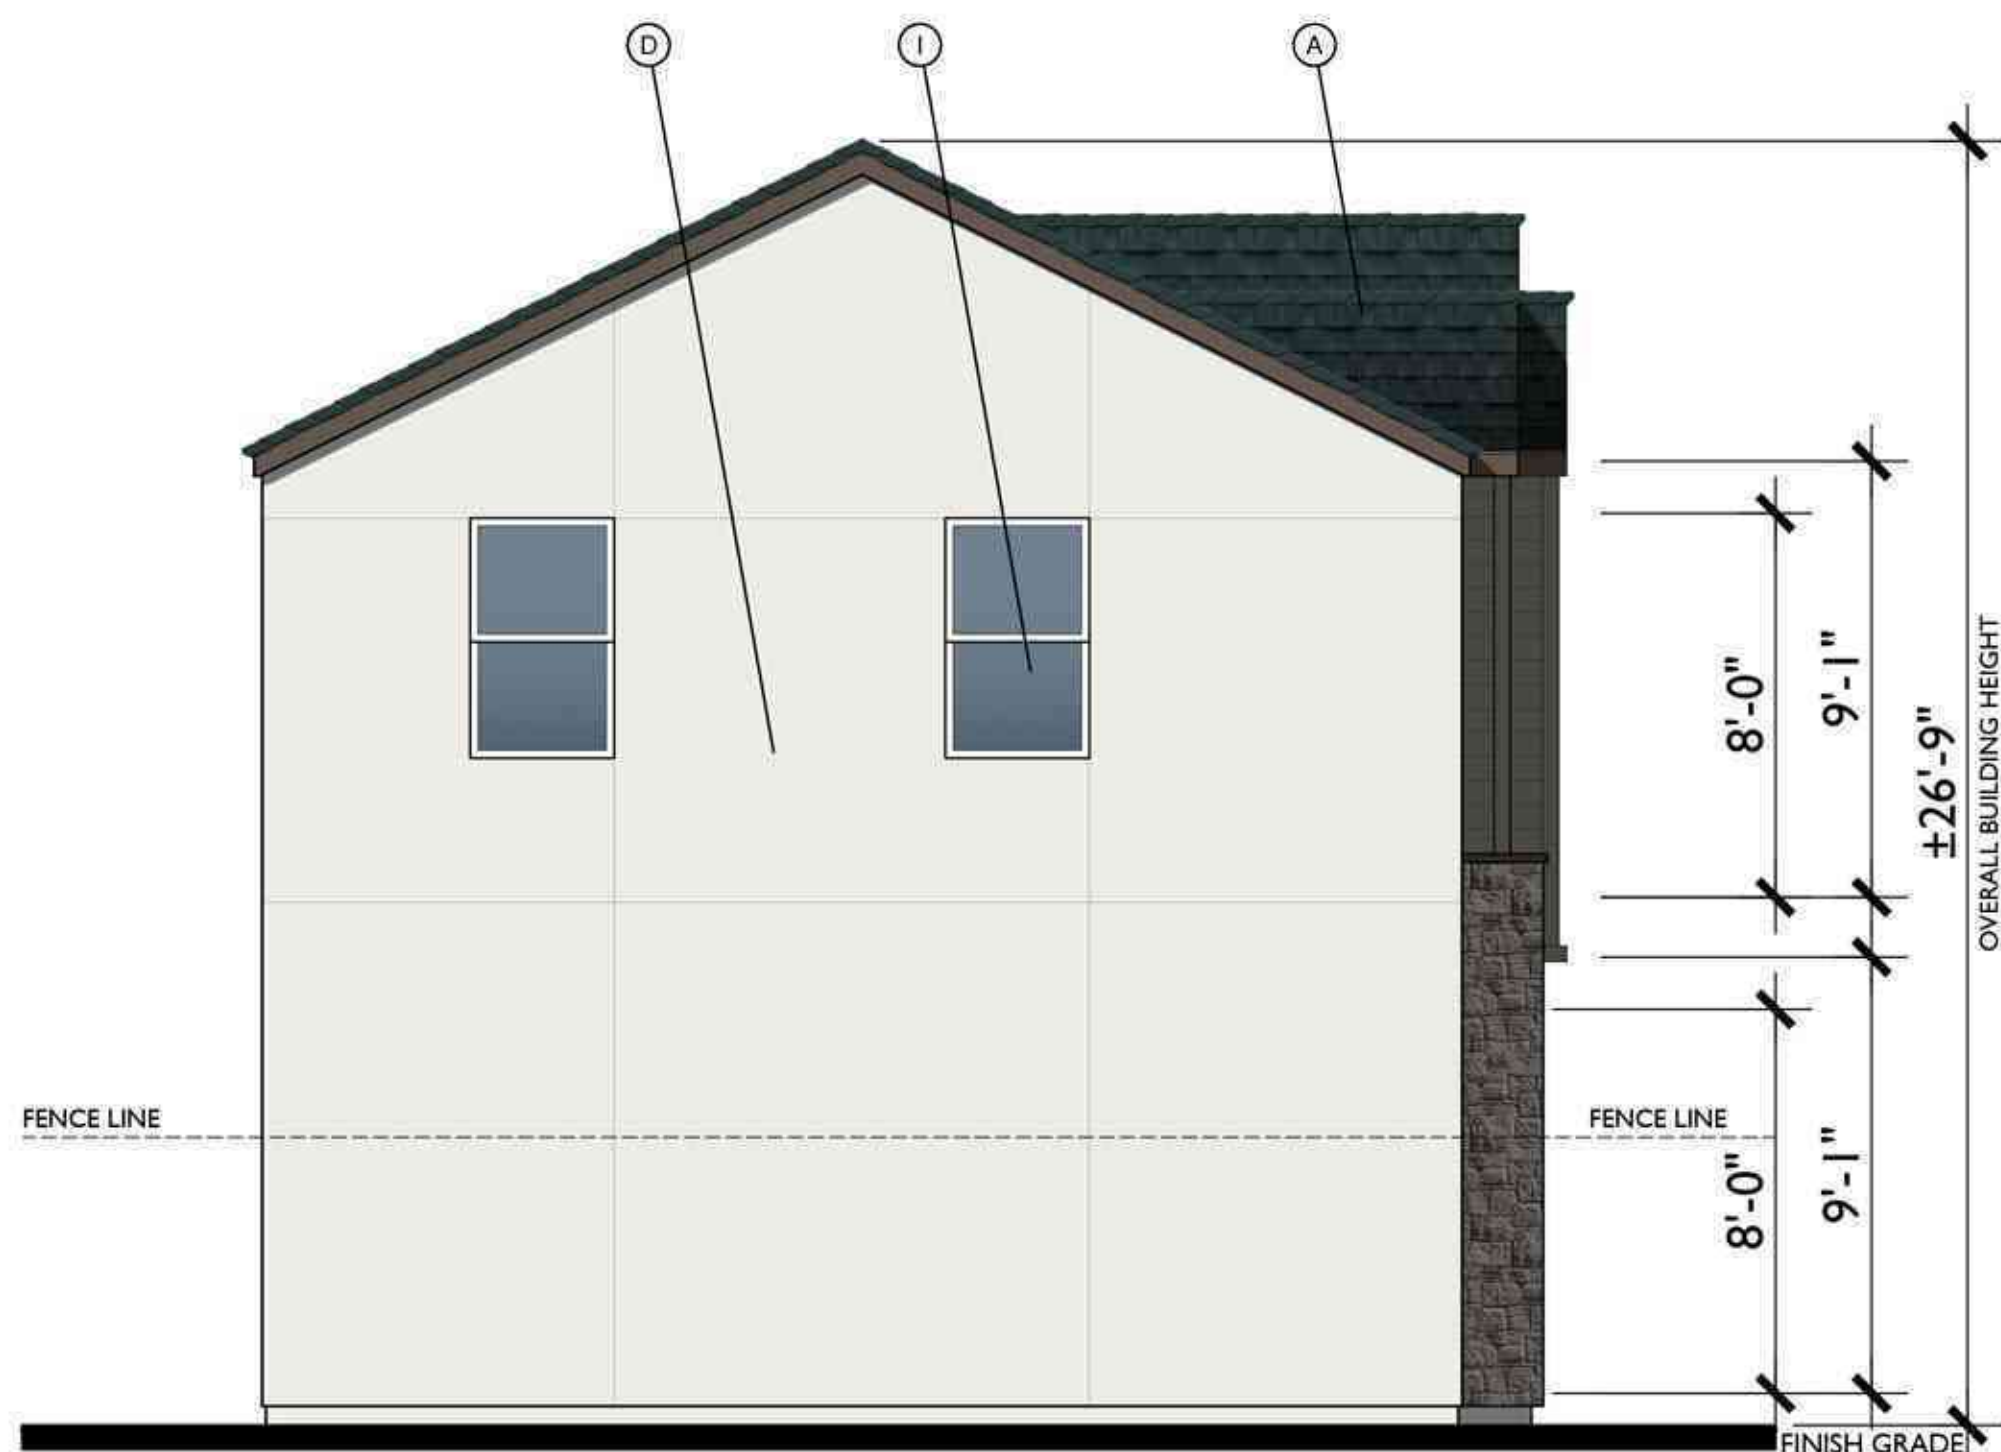

LEFT




FRONT

A
1/4"=1'-0"

MATERIAL LEGEND

- A. COMPOSITE SHINGLES
- B. BOARD & BATT VERTICAL SIDING
- C. HARDY LAP SIDING
- D. STUCCO
- E. CONTINUOUS TRIM
- F. LIGHT FIXTURE
- G. CEMENTITIOUS TRIM
- H. STONE VENEER
- I. VINYL WINDOW

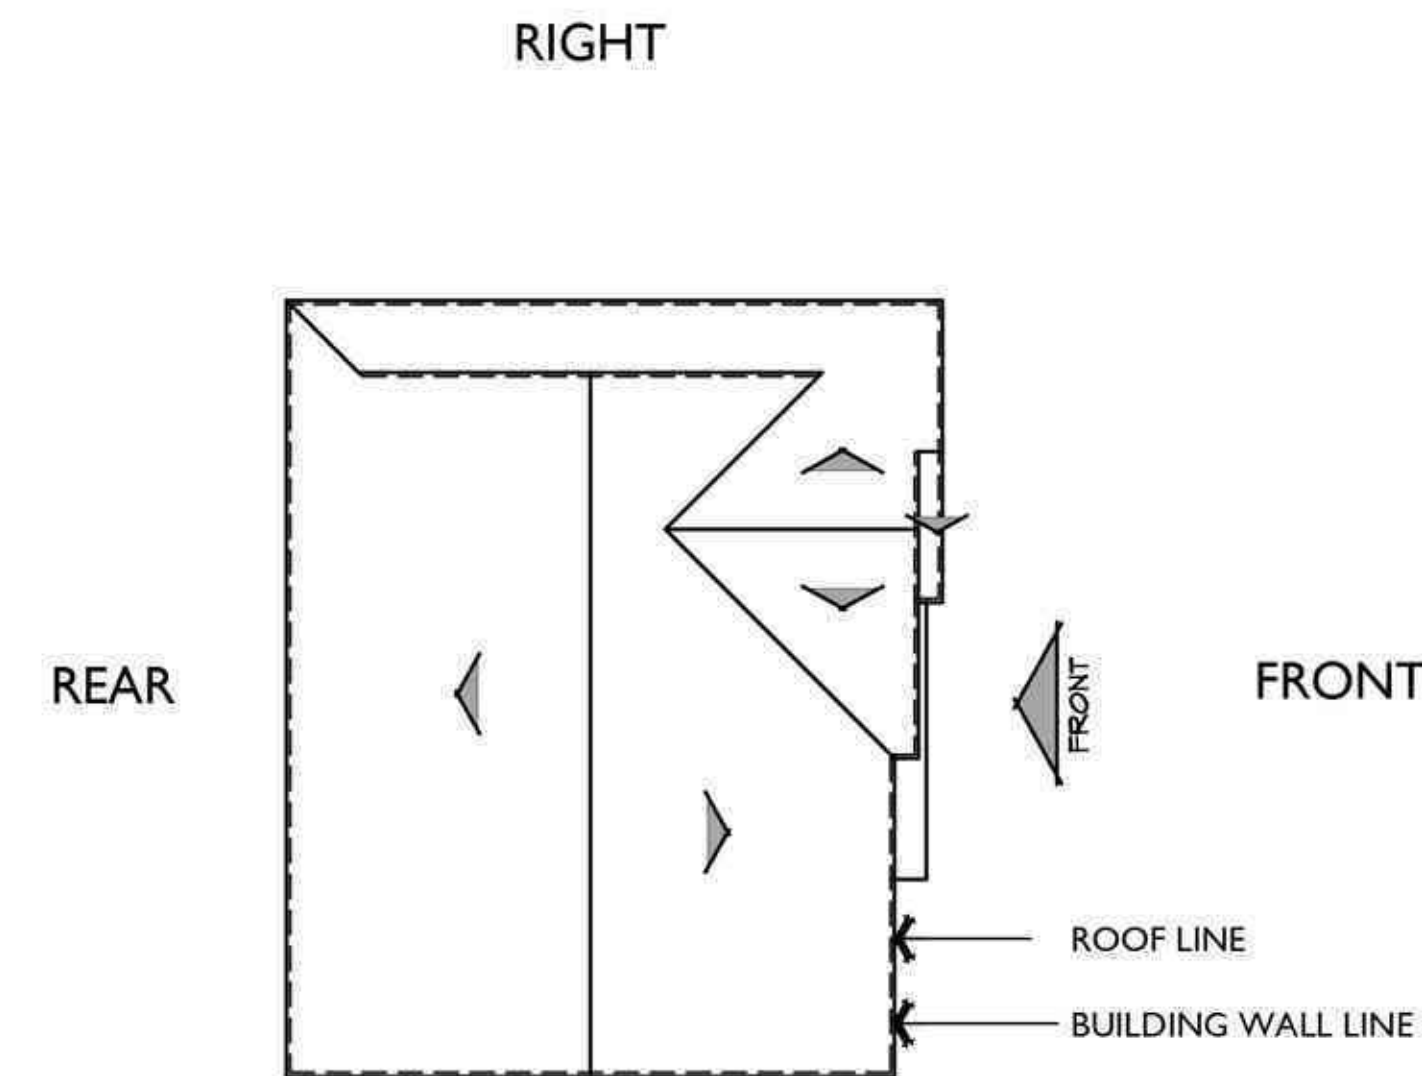

LEFT

ROOF PLAN A
PITCH: 6:12
RAKE: 2"
EAVE: 2"
ROOF MATERIAL: COMPOSITE SHINGLE

Bassenian Lagoni ARCHITECTS

VALENTINE AVE.
PLAN 3 | A ELEVATIONS

8 4 2 0

GRUPE
INVESTMENT
COMPANY INC.



REAR - ENHANCED




LEFT - ENHANCED

MATERIAL LEGEND


- A. COMPOSITE SHINGLES
- B. BOARD & BATT VERTICAL SIDING
- C. HARDY LAP SIDING
- D. STUCCO
- E. CONTINUOUS TRIM
- F. LIGHT FIXTURE
- G. CEMENTITIOUS TRIM
- H. STONE VENEER
- I. VINYL WINDOW



RIGHT

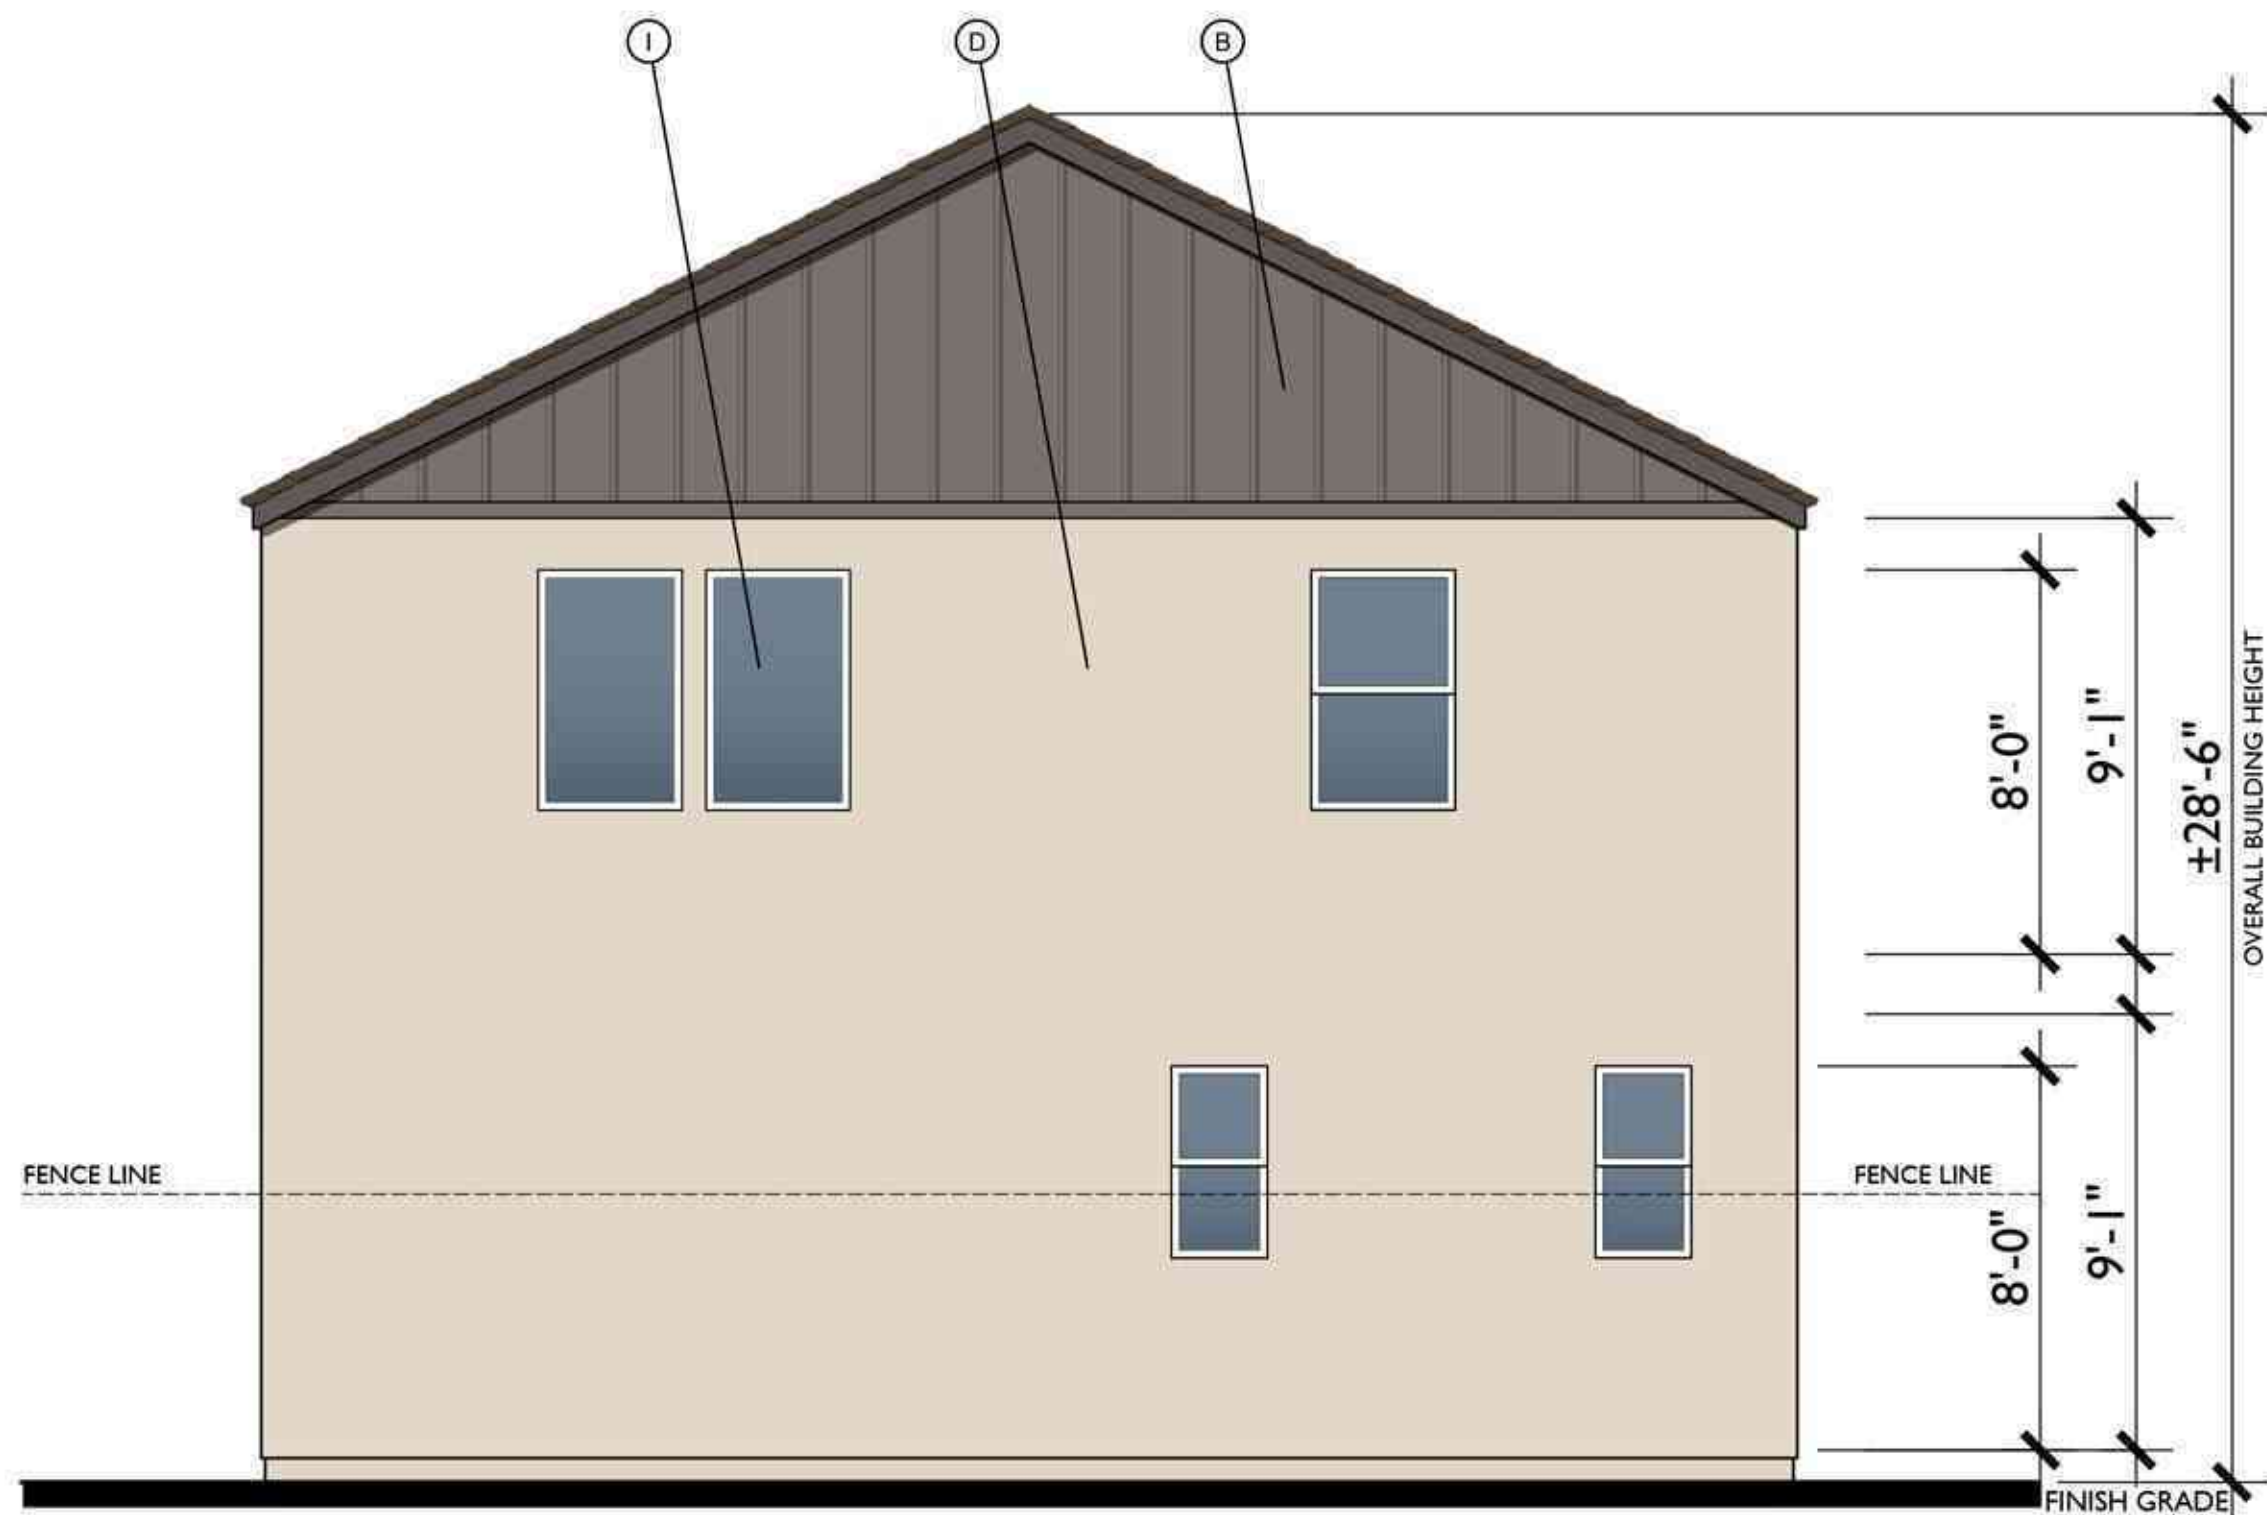

REAR

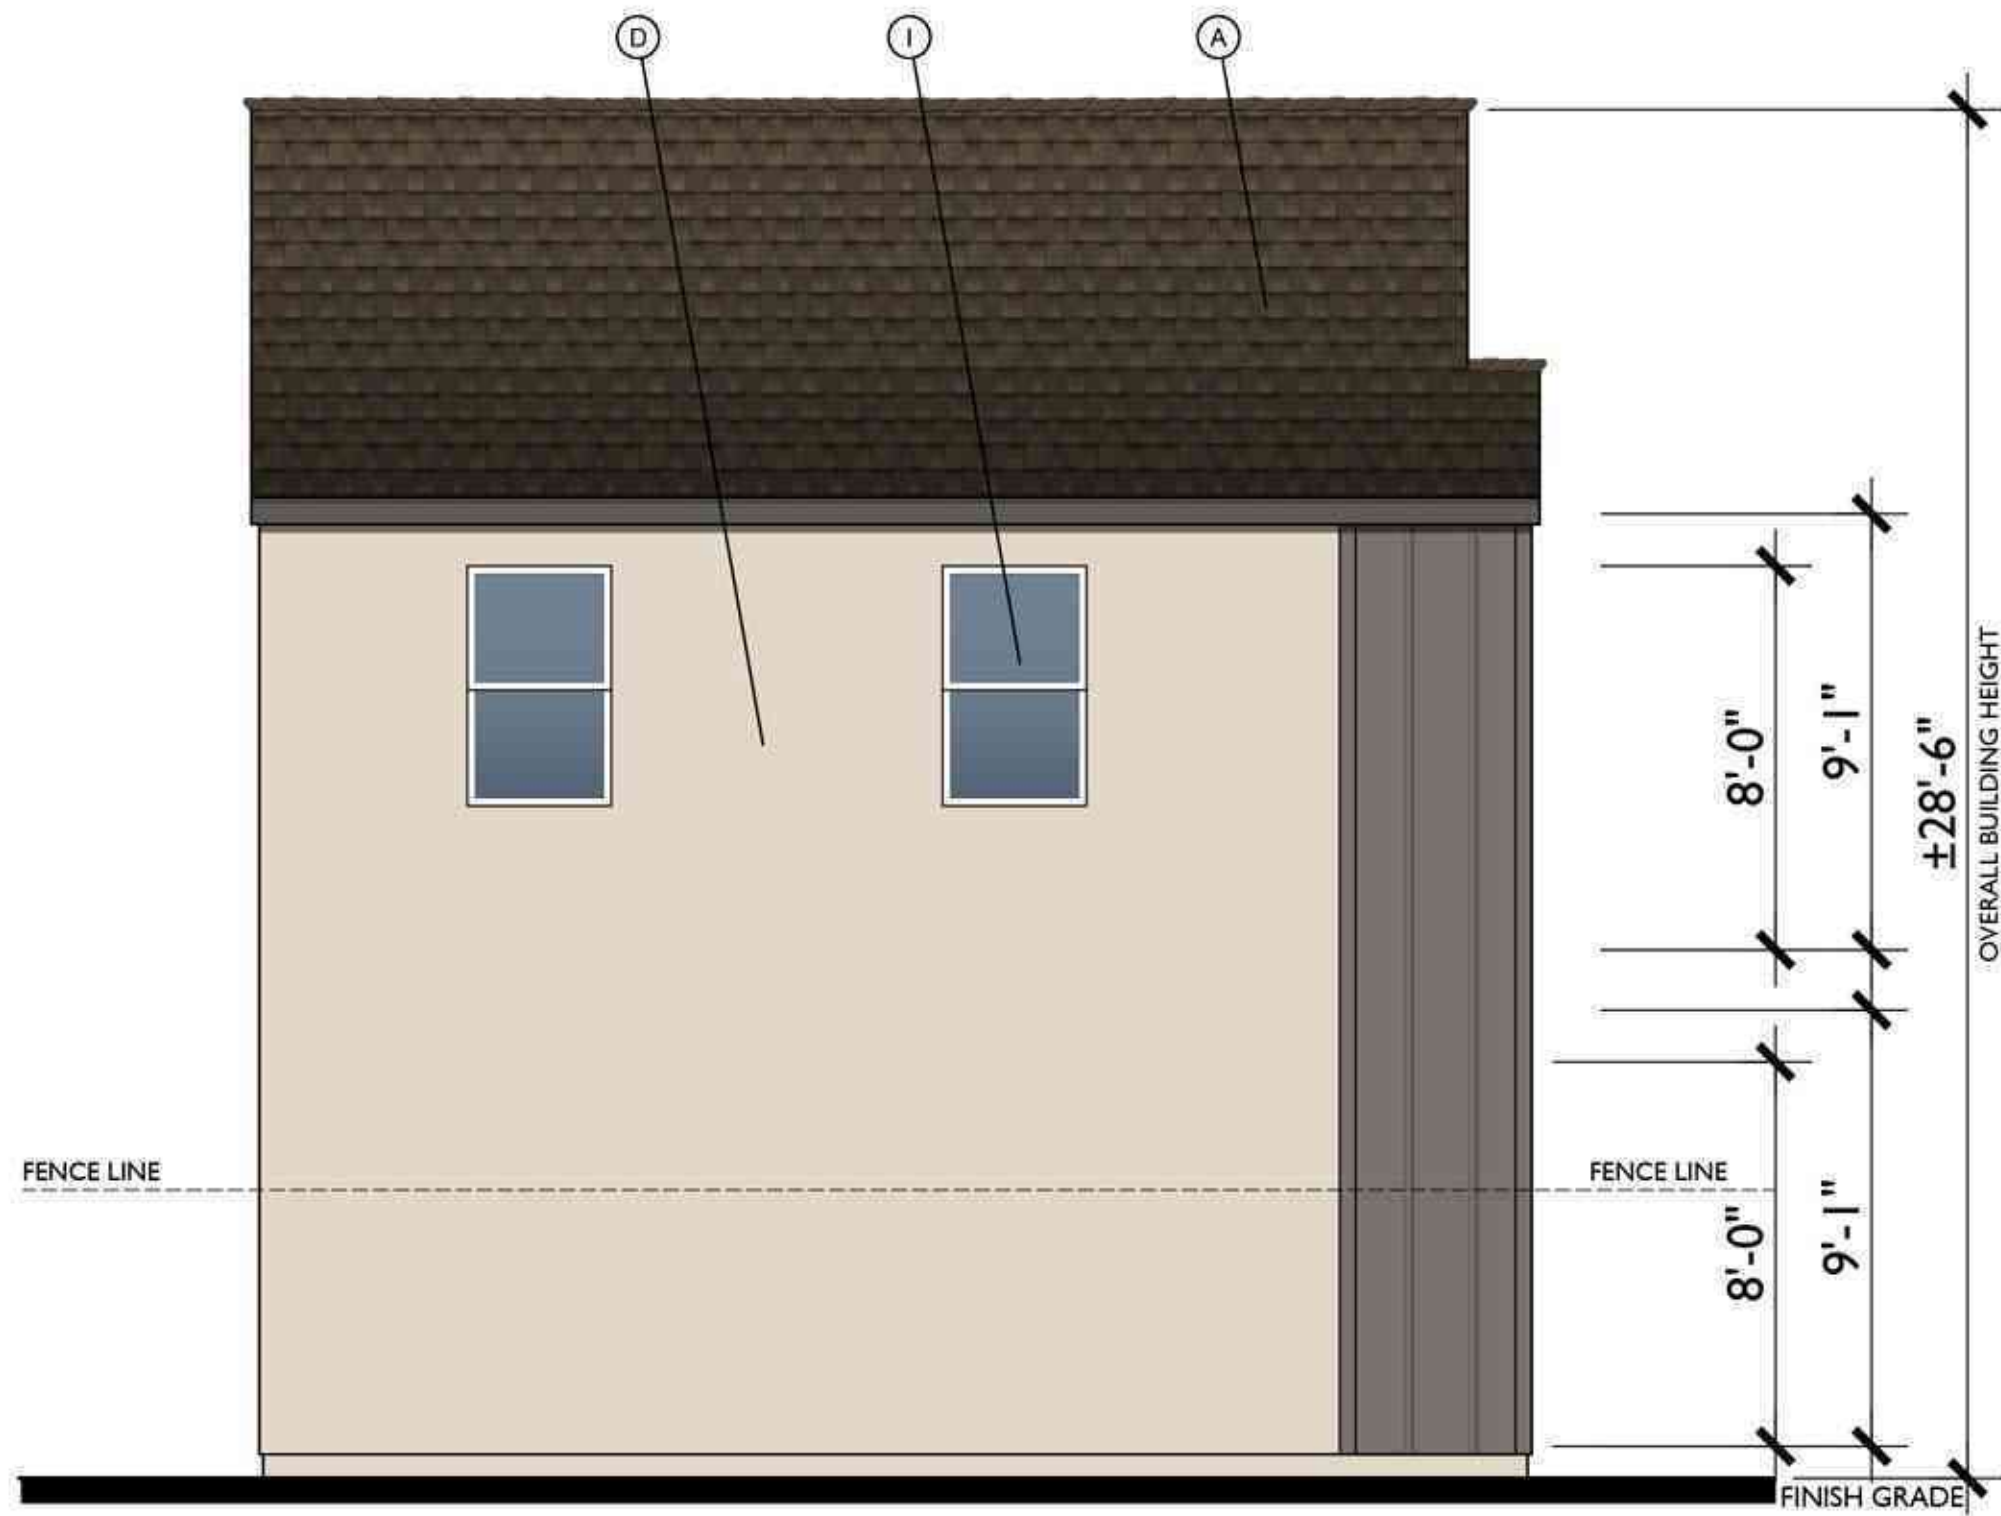

LEFT




FRONT

B
1/4"=1'-0"

MATERIAL LEGEND

- A. COMPOSITE SHINGLES
- B. BOARD & BATT VERTICAL SIDING
- C. HARDY LAP SIDING
- D. STUCCO
- E. CONTINUOUS TRIM
- F. LIGHT FIXTURE
- G. CEMENTITIOUS TRIM
- H. STONE VENEER
- I. VINYL WINDOW

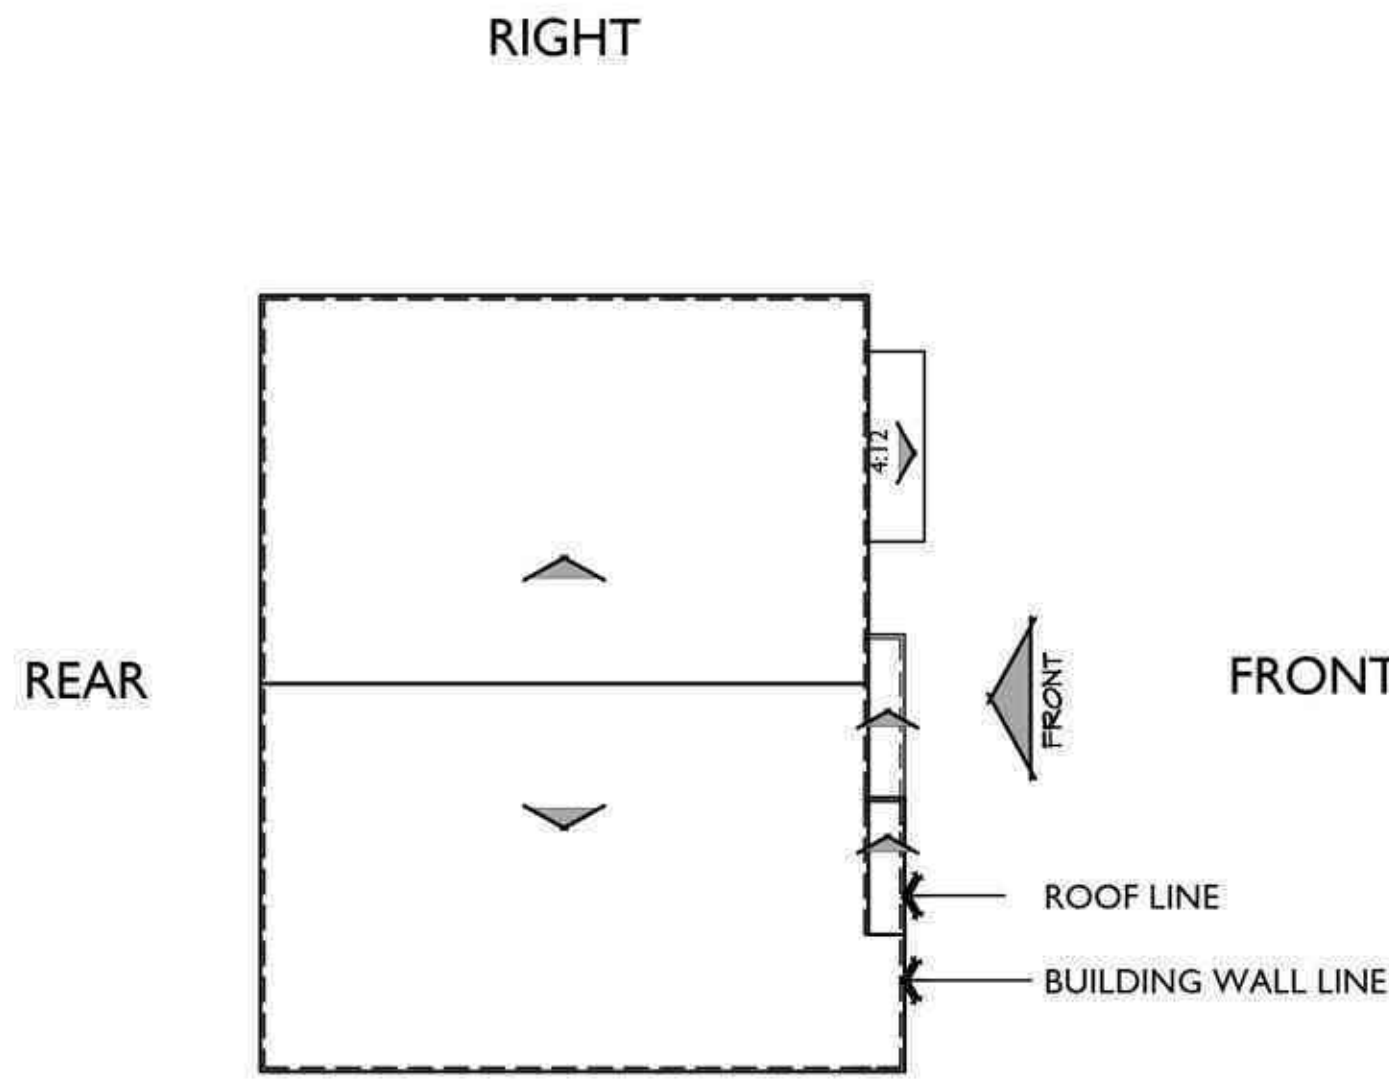

LEFT


ROOF PLAN

B


PITCH: 6:12
RAKE: 2"
EAVE: 2"
ROOF MATERIAL: COMPOSITE SHINGLE



RIGHT - ENHANCED

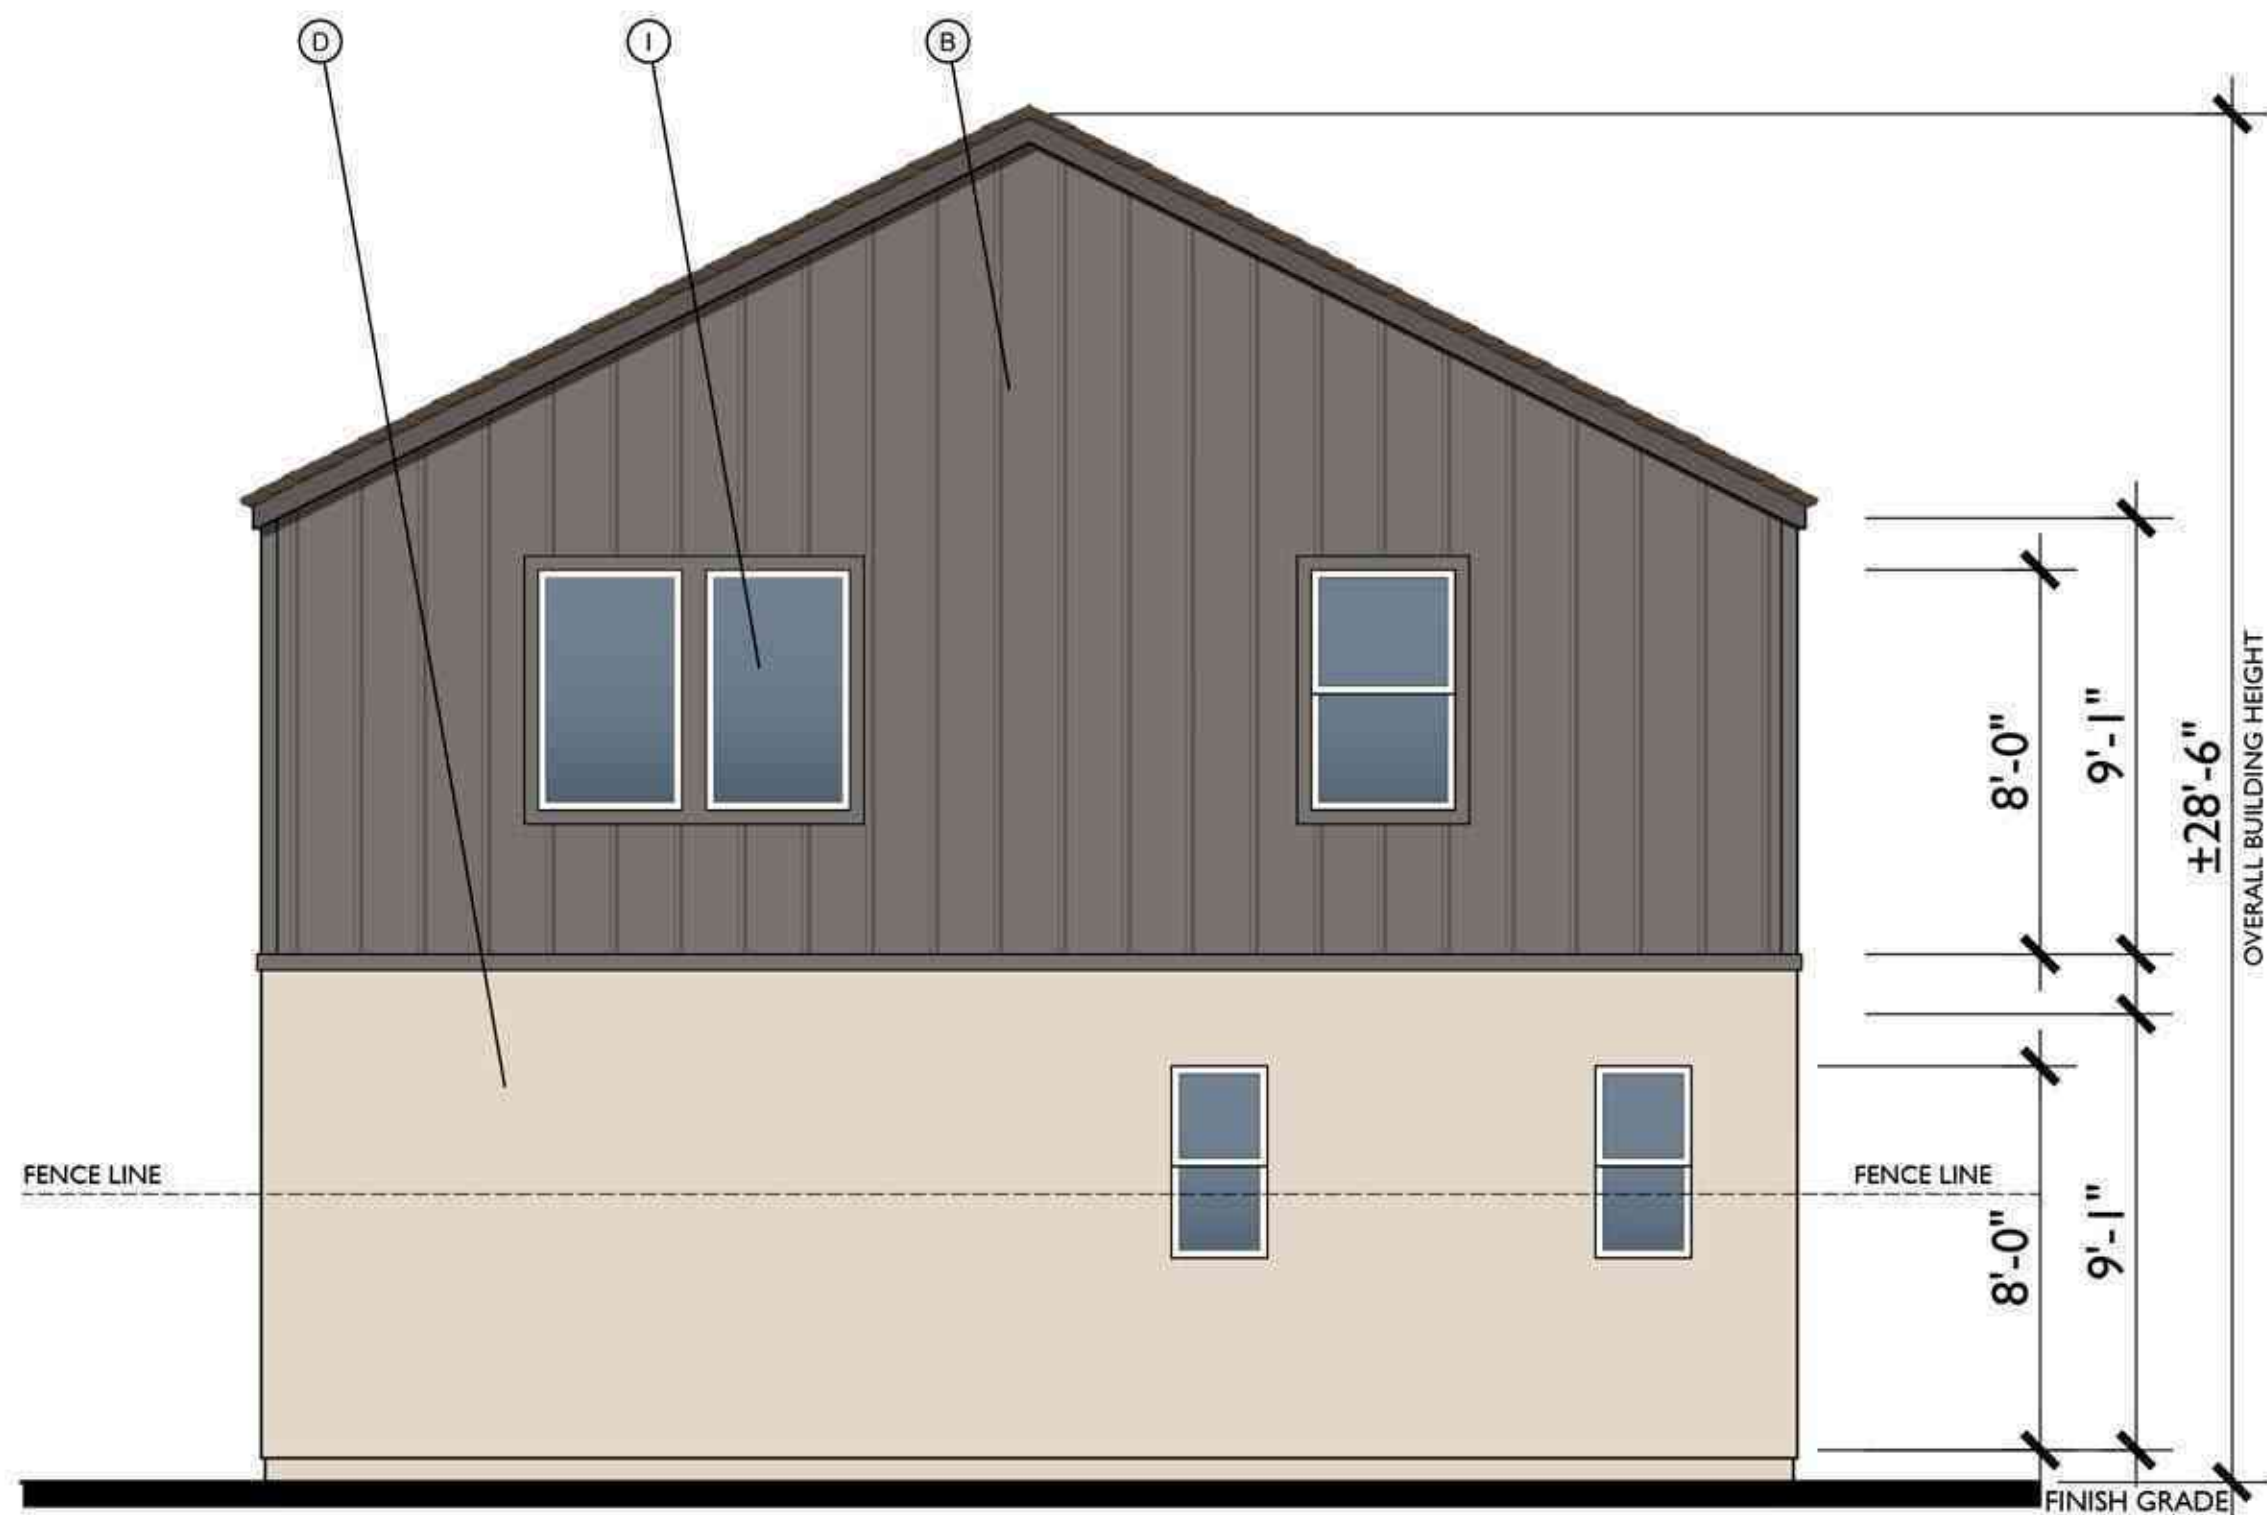

REAR - ENHANCED

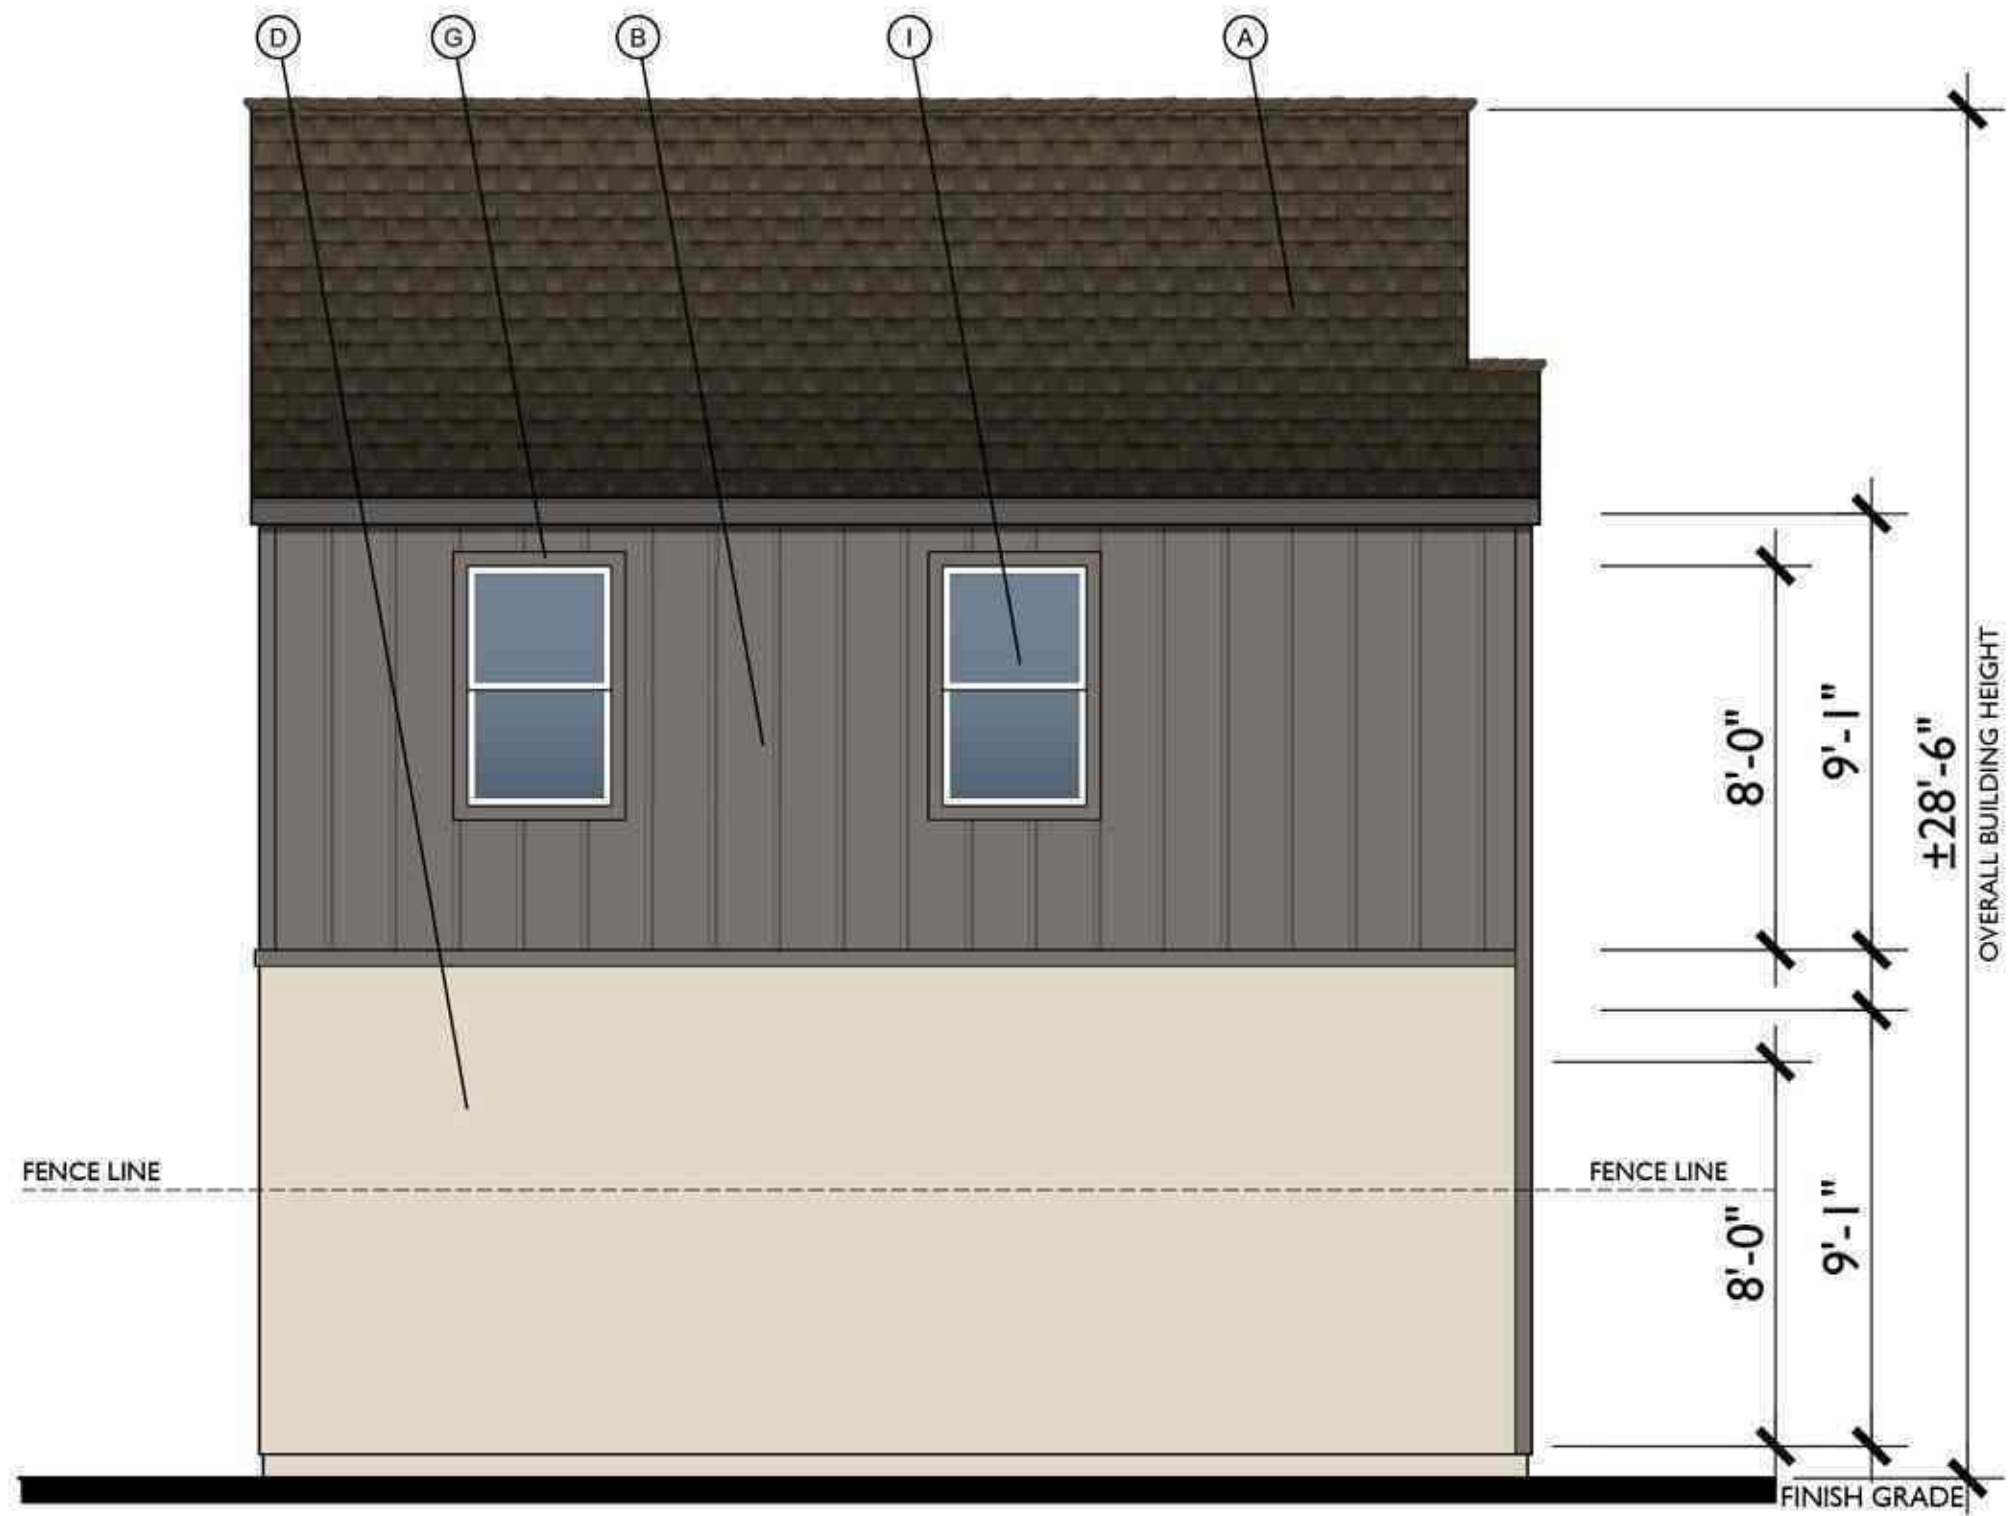

LEFT - ENHANCED

MATERIAL LEGEND


- A. COMPOSITE SHINGLES
- B. BOARD & BATT VERTICAL SIDING
- C. HARDY LAP SIDING
- D. STUCCO
- E. CONTINUOUS TRIM
- F. LIGHT FIXTURE
- G. CEMENTITIOUS TRIM
- H. STONE VENEER
- I. VINYL WINDOW



RIGHT



REAR

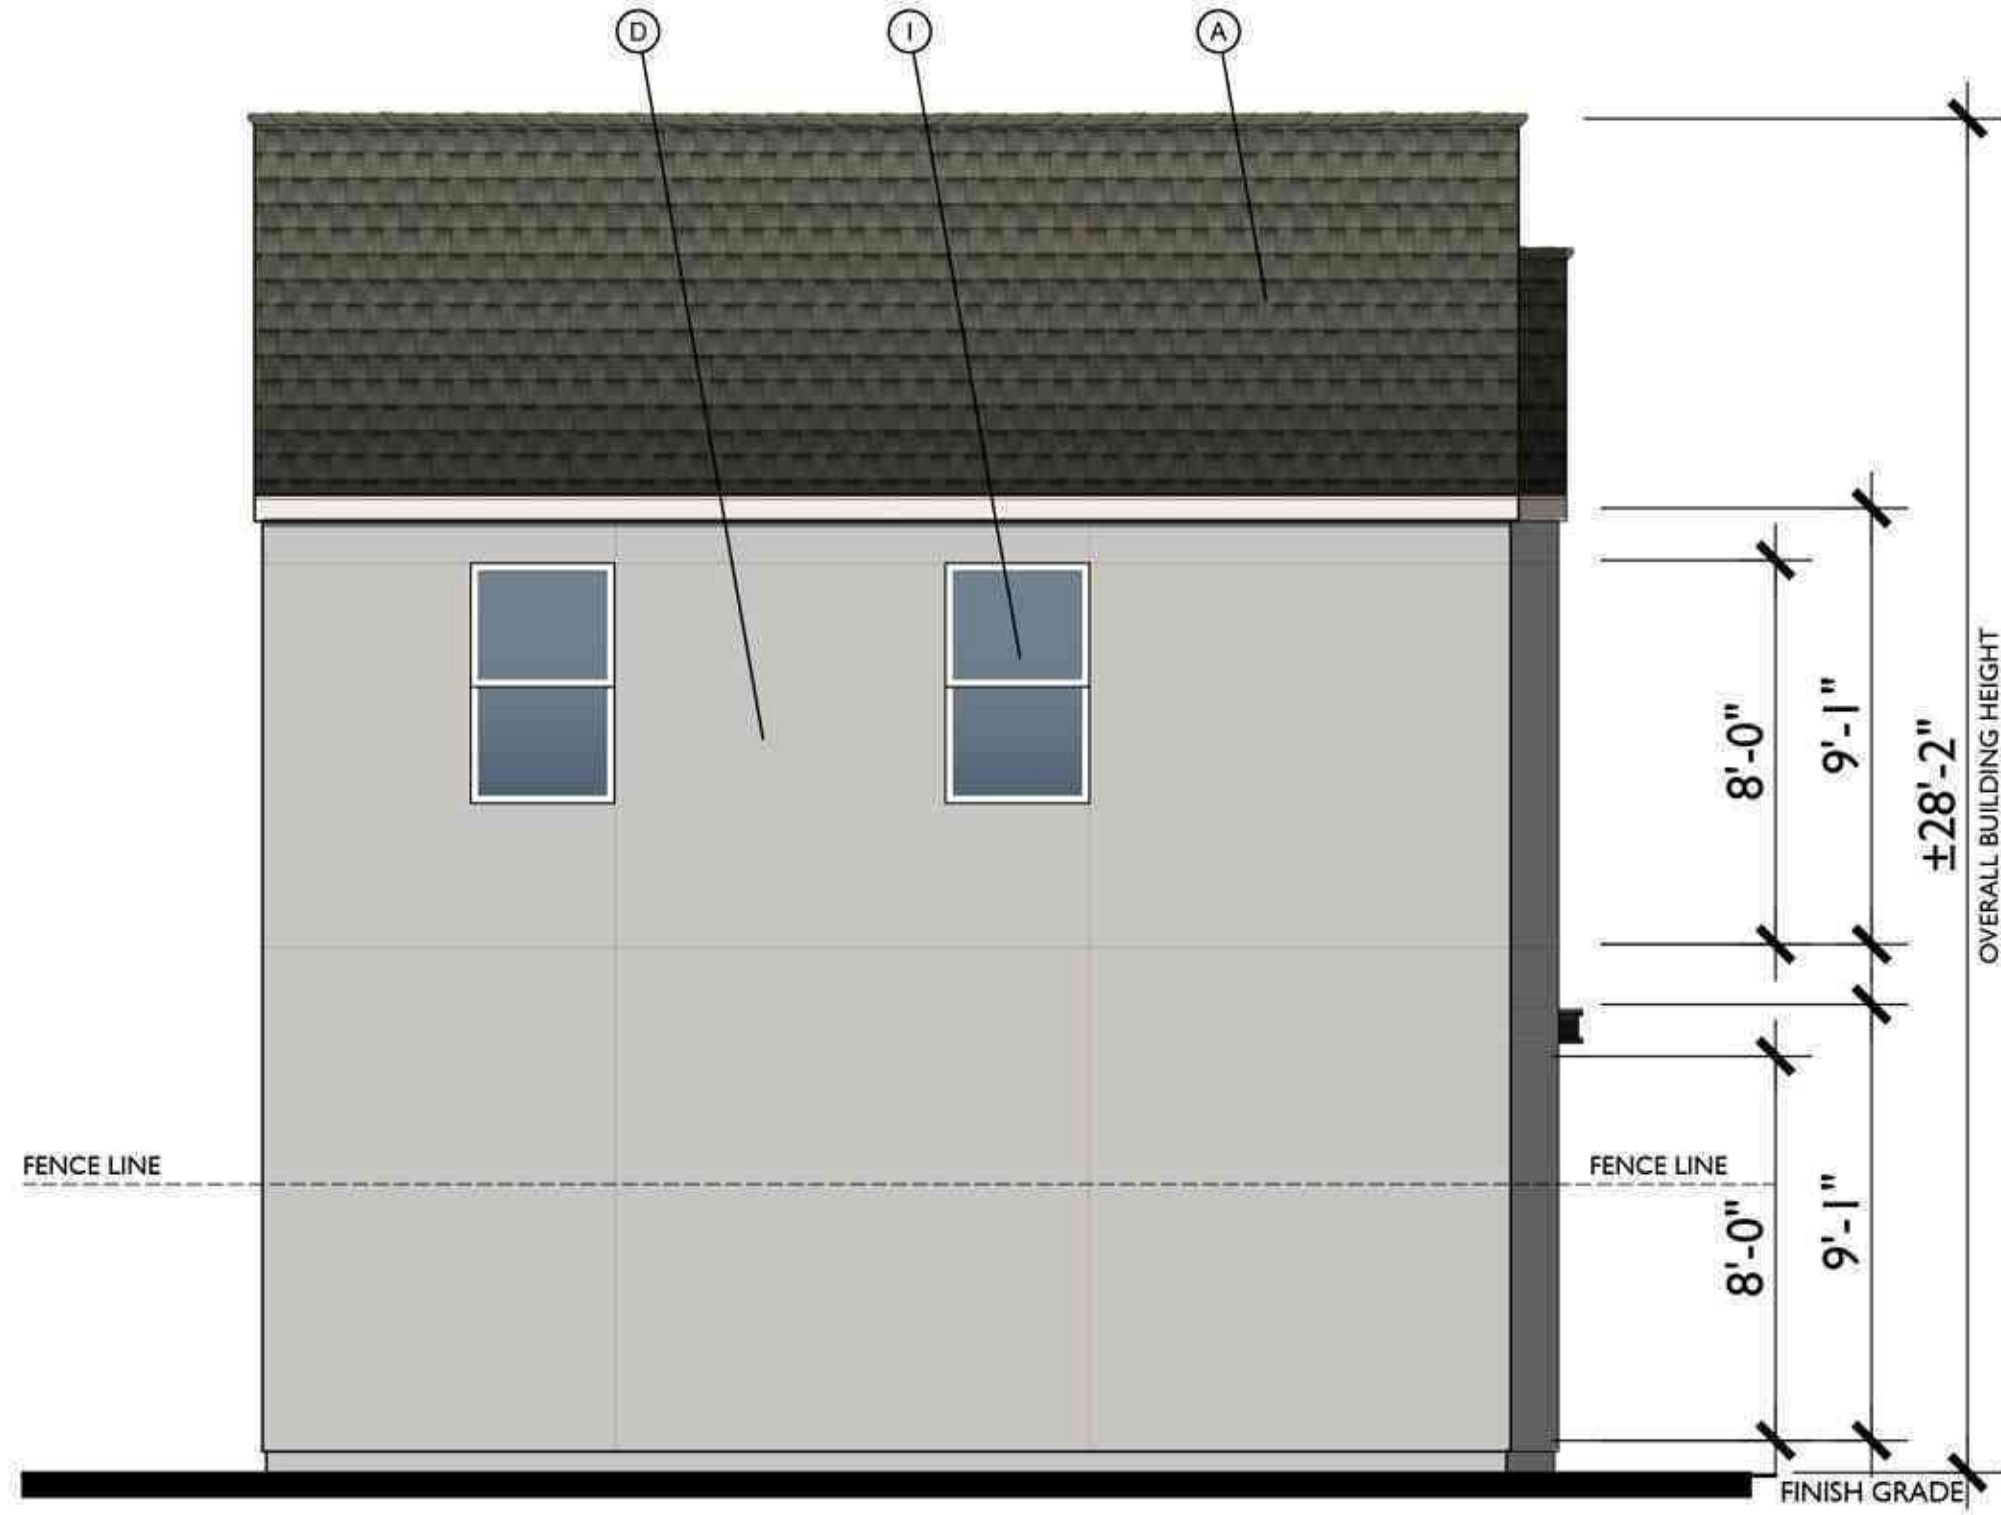

LEFT




FRONT

C
1/4"=1'-0"

MATERIAL LEGEND

- A. COMPOSITE SHINGLES
- B. BOARD & BATT VERTICAL SIDING
- C. HARDY LAP SIDING
- D. STUCCO
- E. CONTINUOUS TRIM
- F. LIGHT FIXTURE
- G. CEMENTITIOUS TRIM
- H. STONE VENEER
- I. VINYL WINDOW

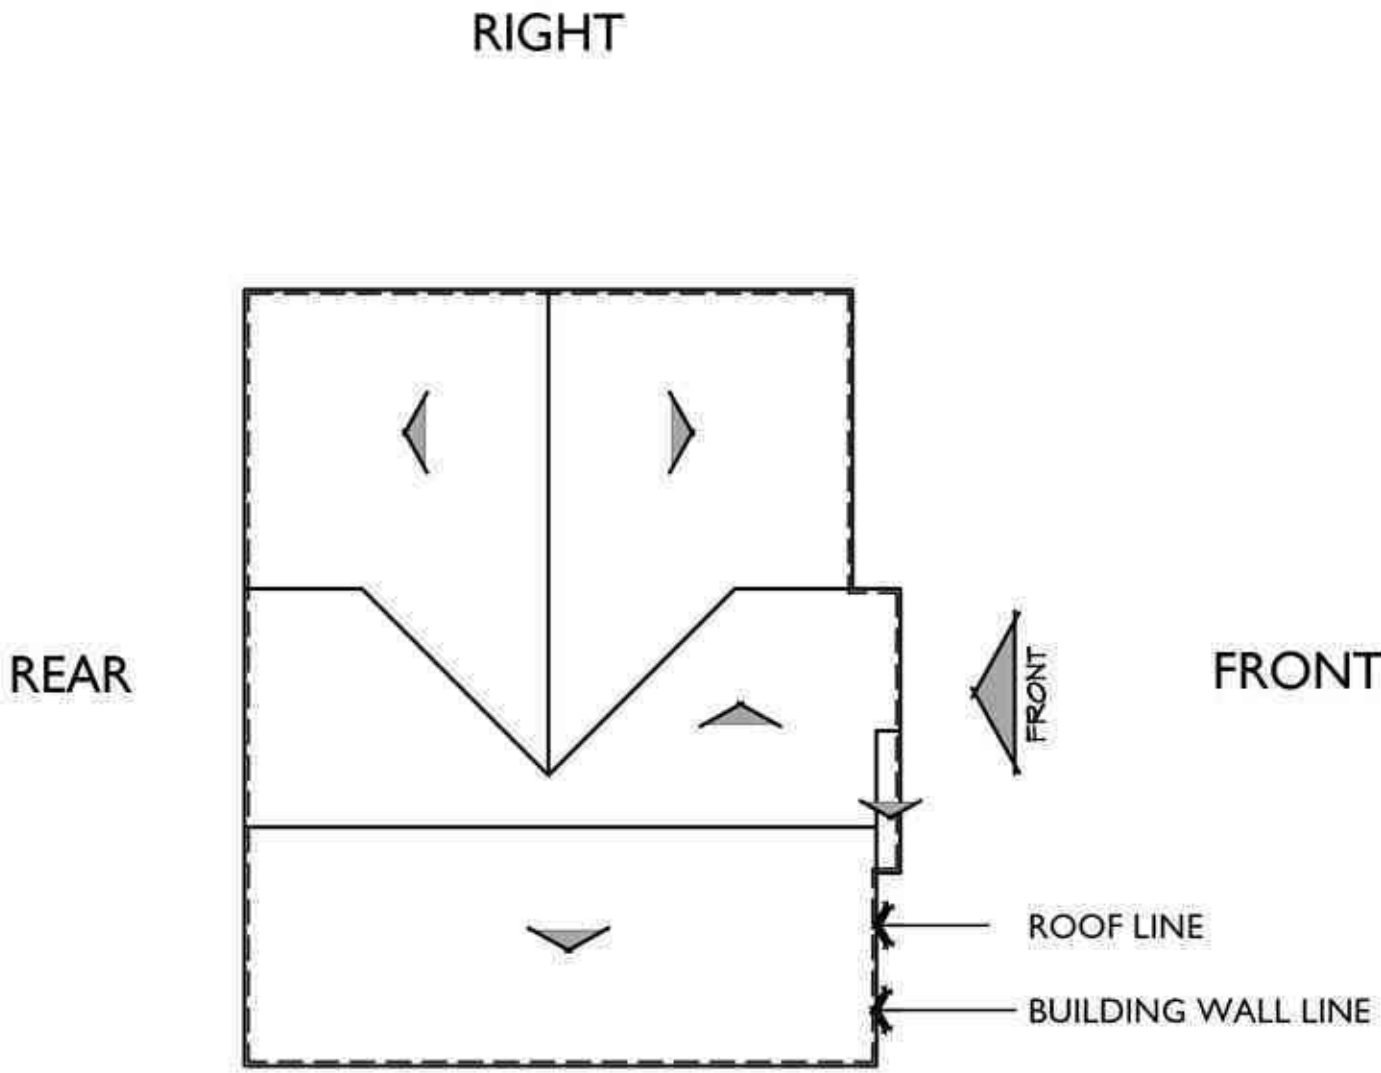


LEFT

ROOF PLAN C
PITCH: 6:12
RAKE: 2"
EAVE: 2"
ROOF MATERIAL: COMPOSITE SHINGLE



REAR - ENHANCED

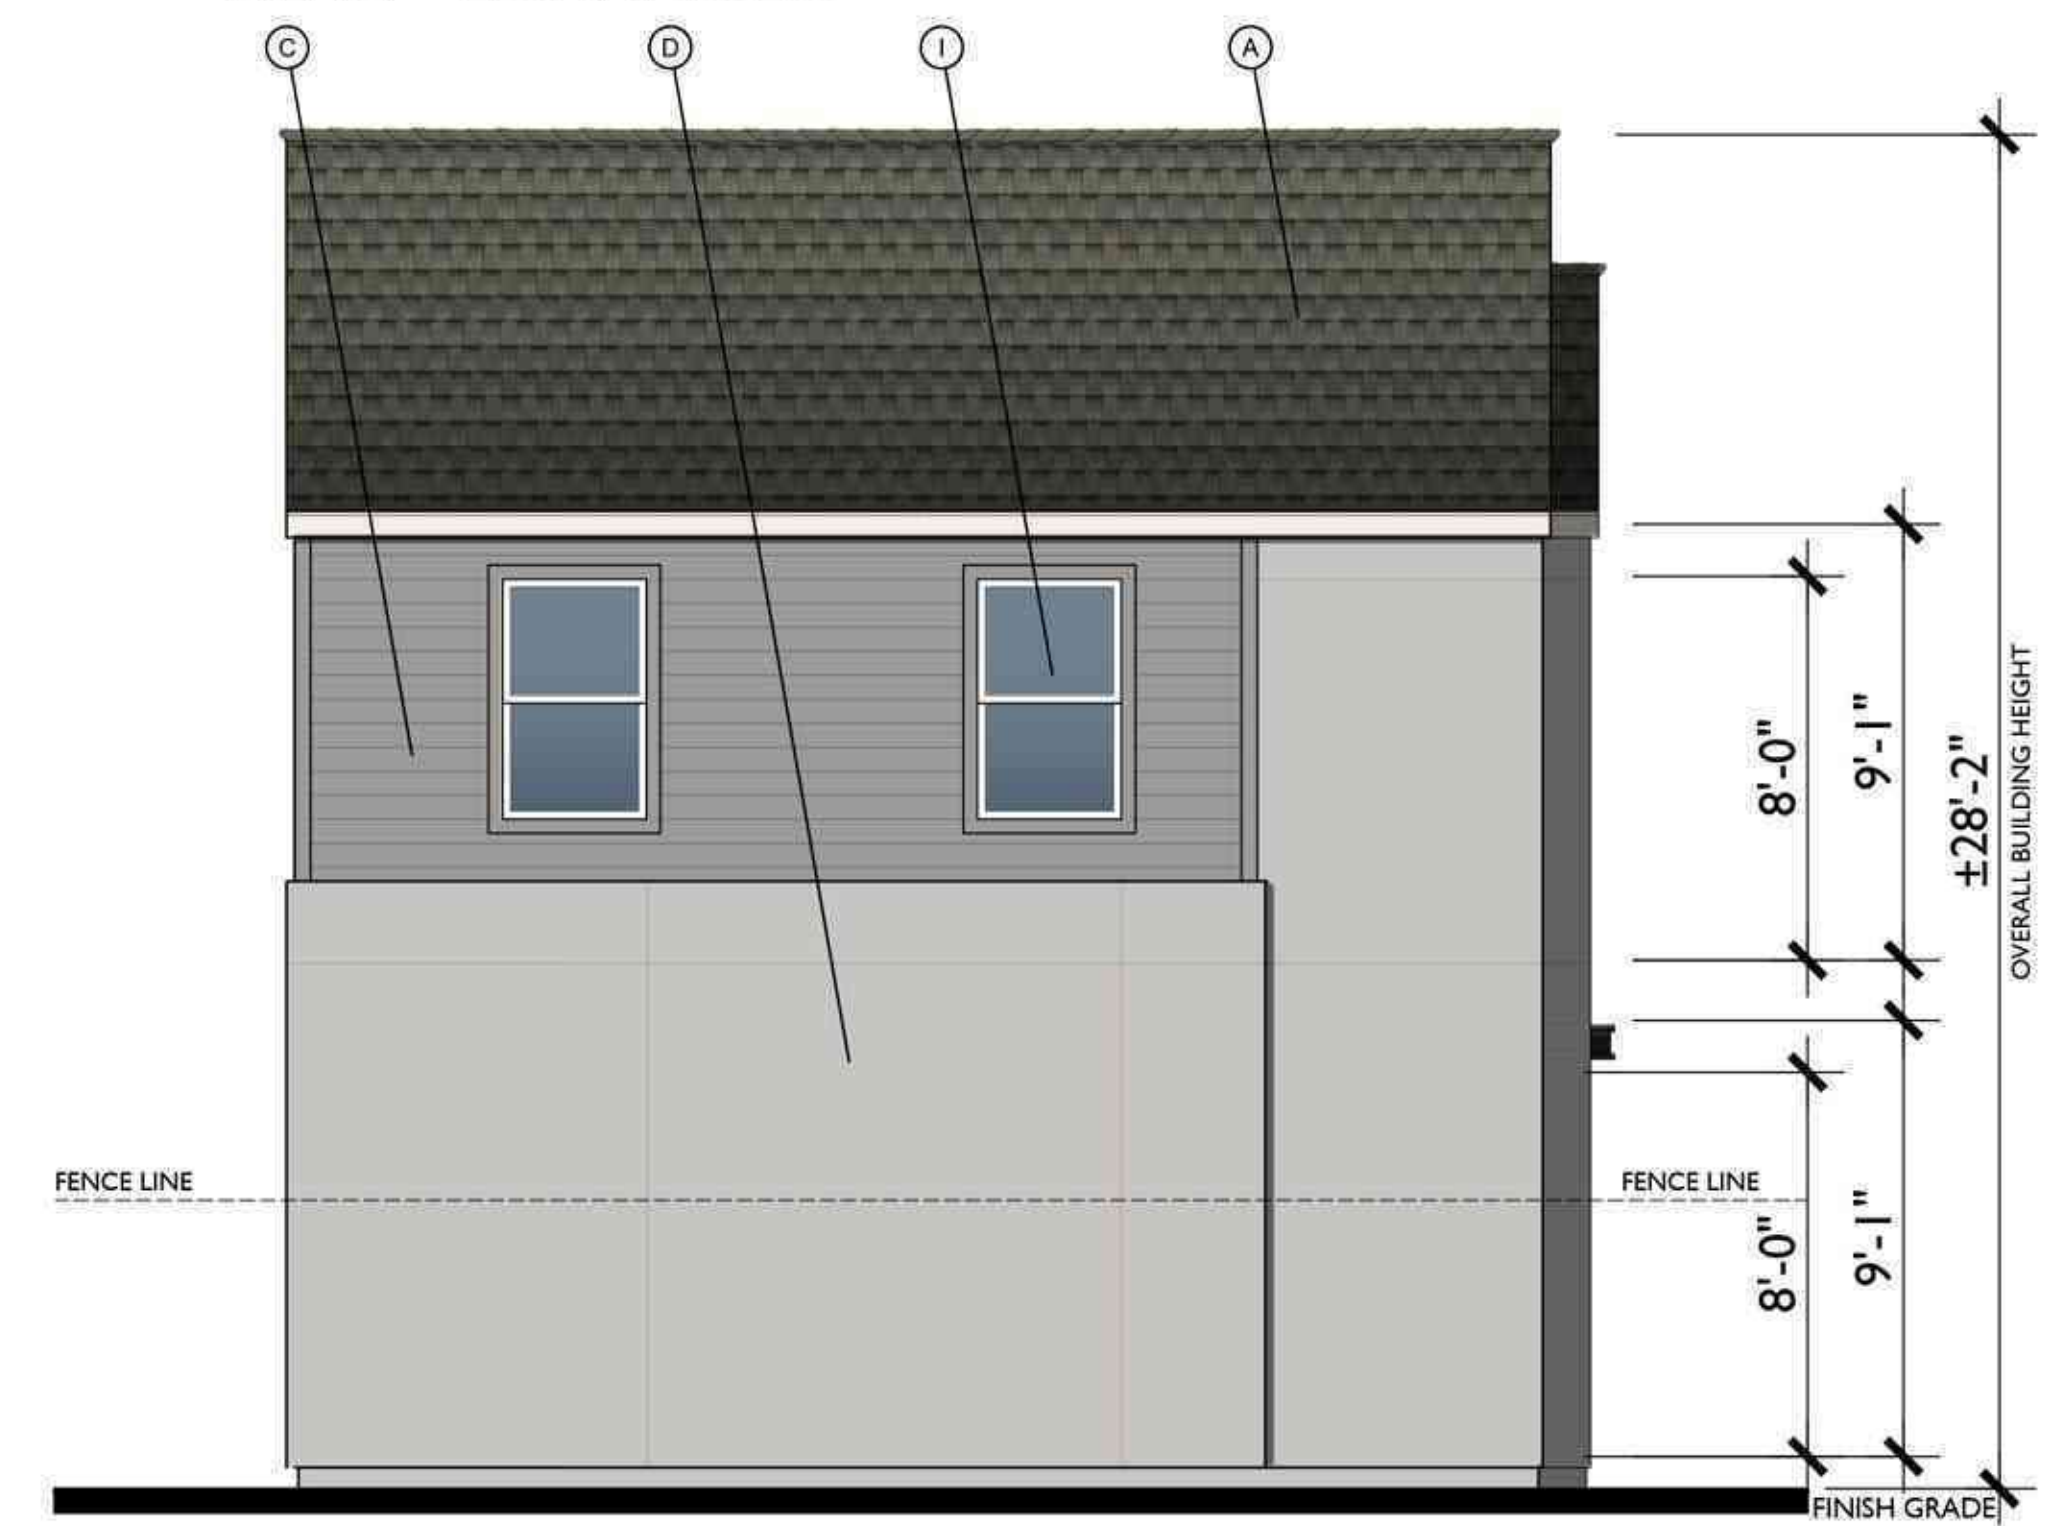

LEFT - ENHANCED

MATERIAL LEGEND

- A. COMPOSITE SHINGLES
- B. BOARD & BATT VERTICAL SIDING
- C. HARDY LAP SIDING
- D. STUCCO
- E. CONTINUOUS TRIM
- F. LIGHT FIXTURE
- G. CEMENTITIOUS TRIM
- H. STONE VENEER
- I. VINYL WINDOW




ELEVATION A




ELEVATION B




ELEVATION C

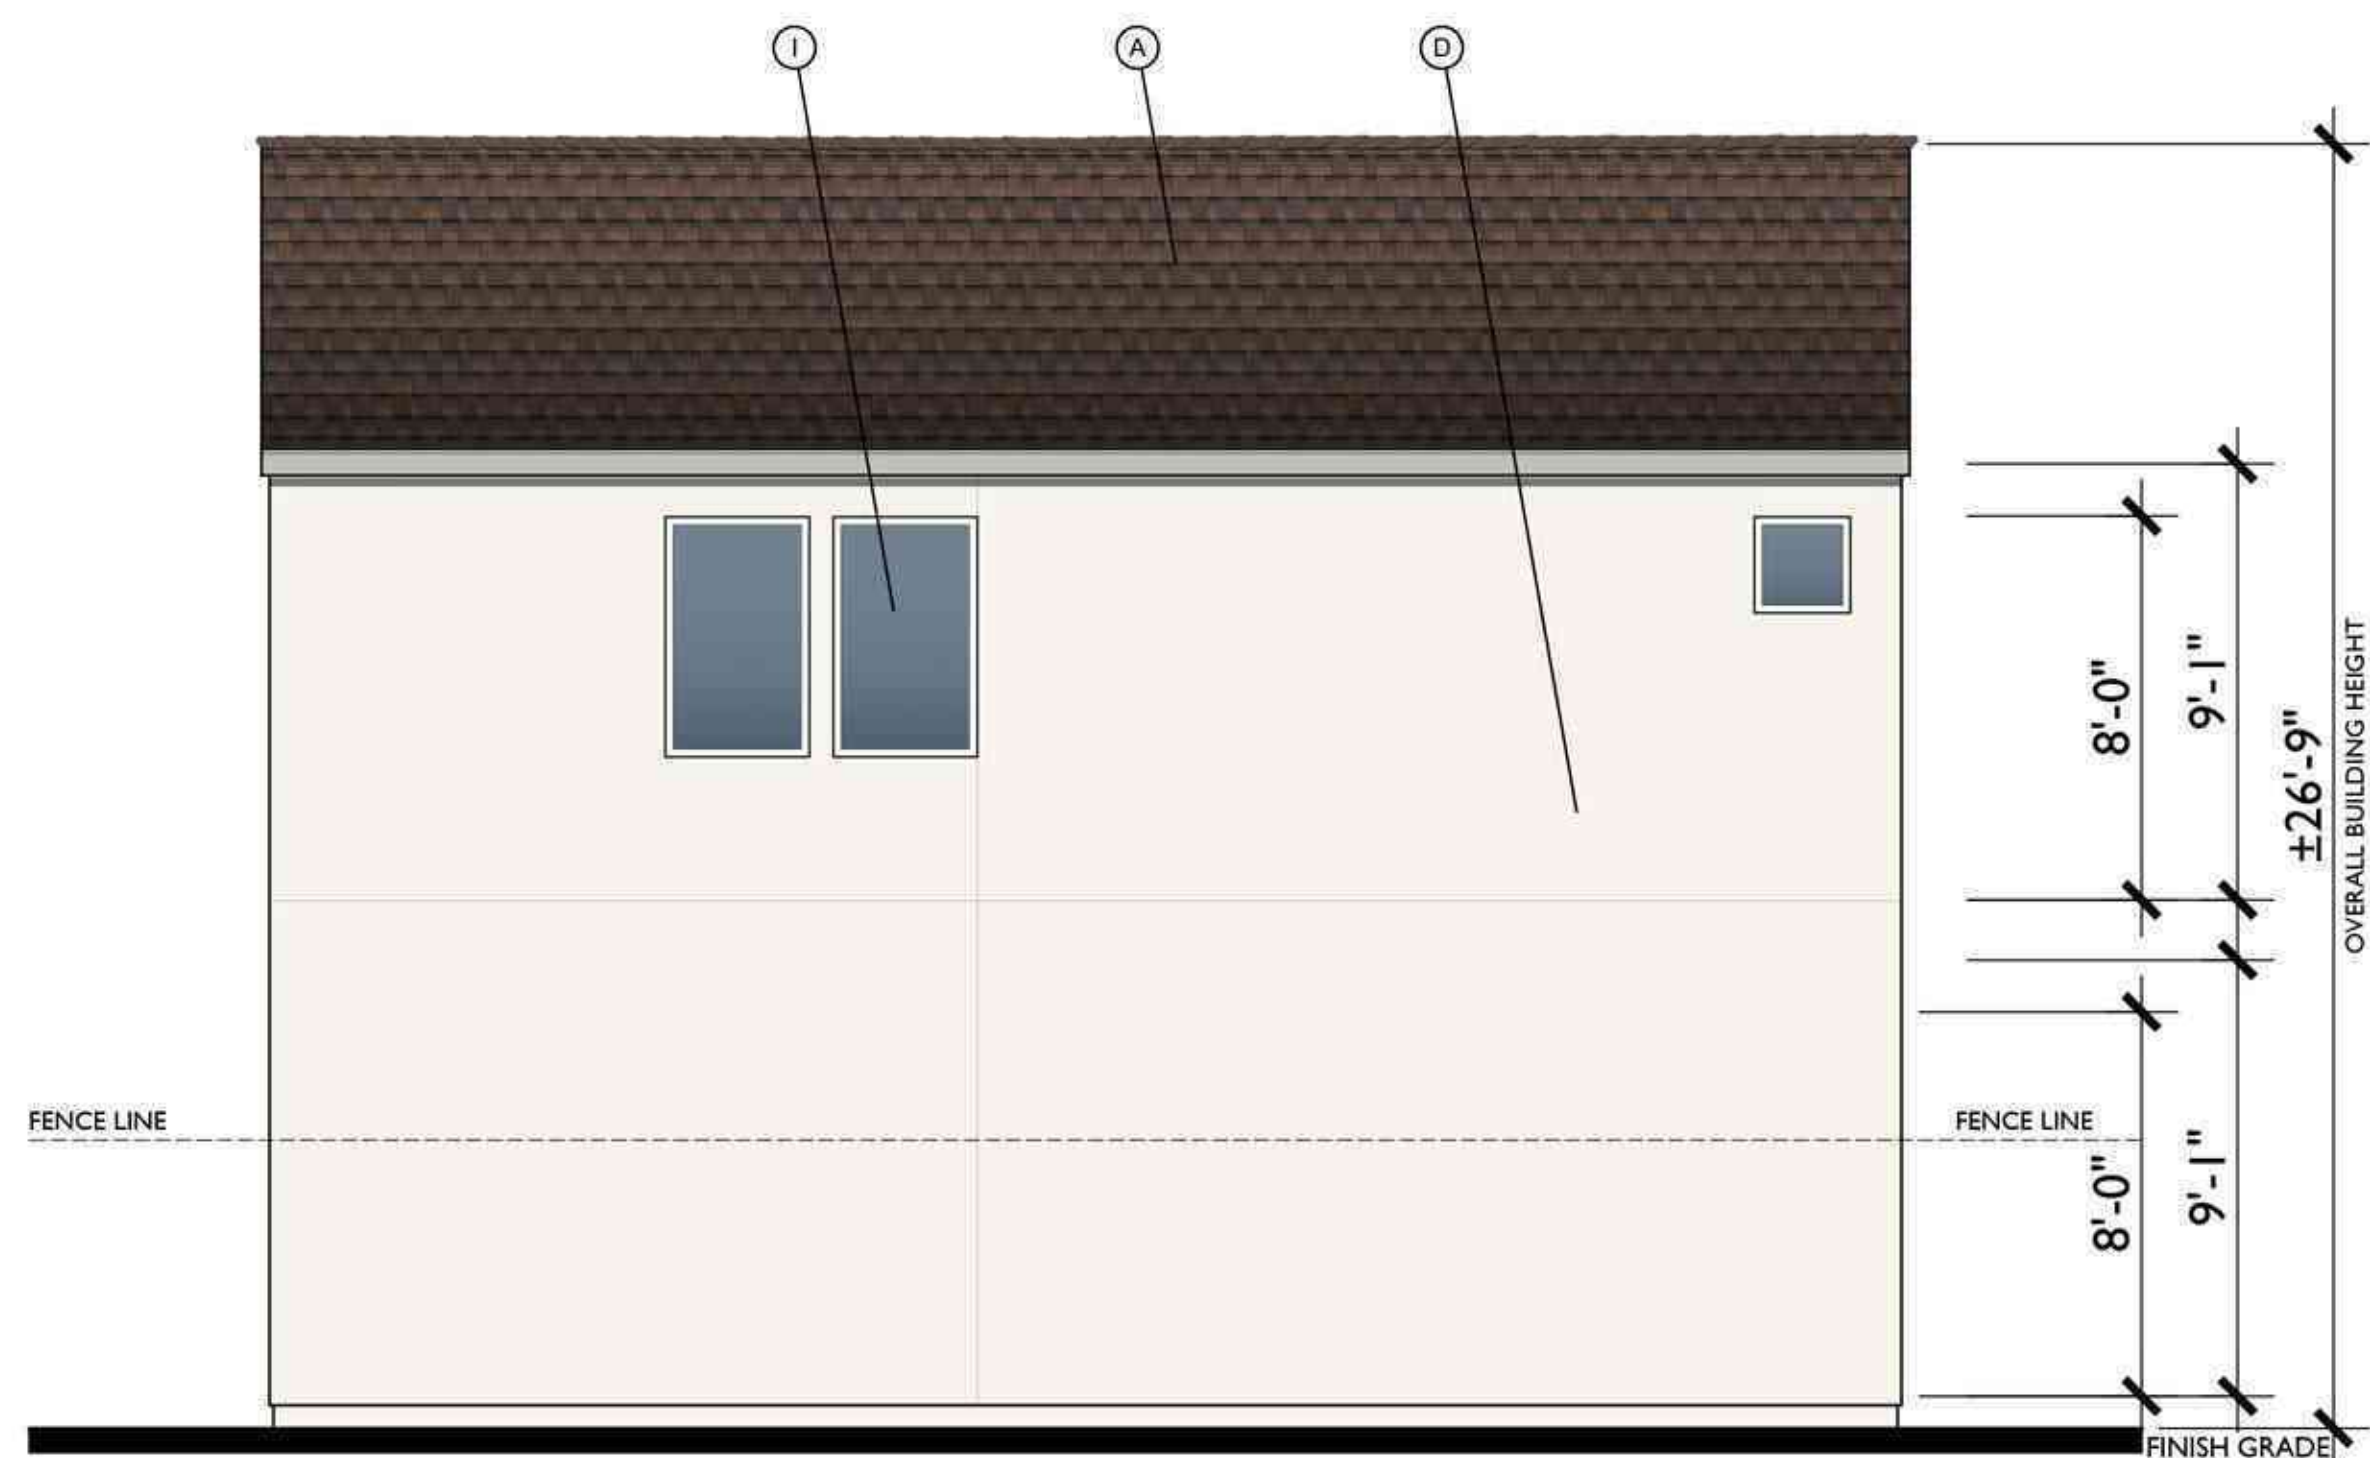

REAR

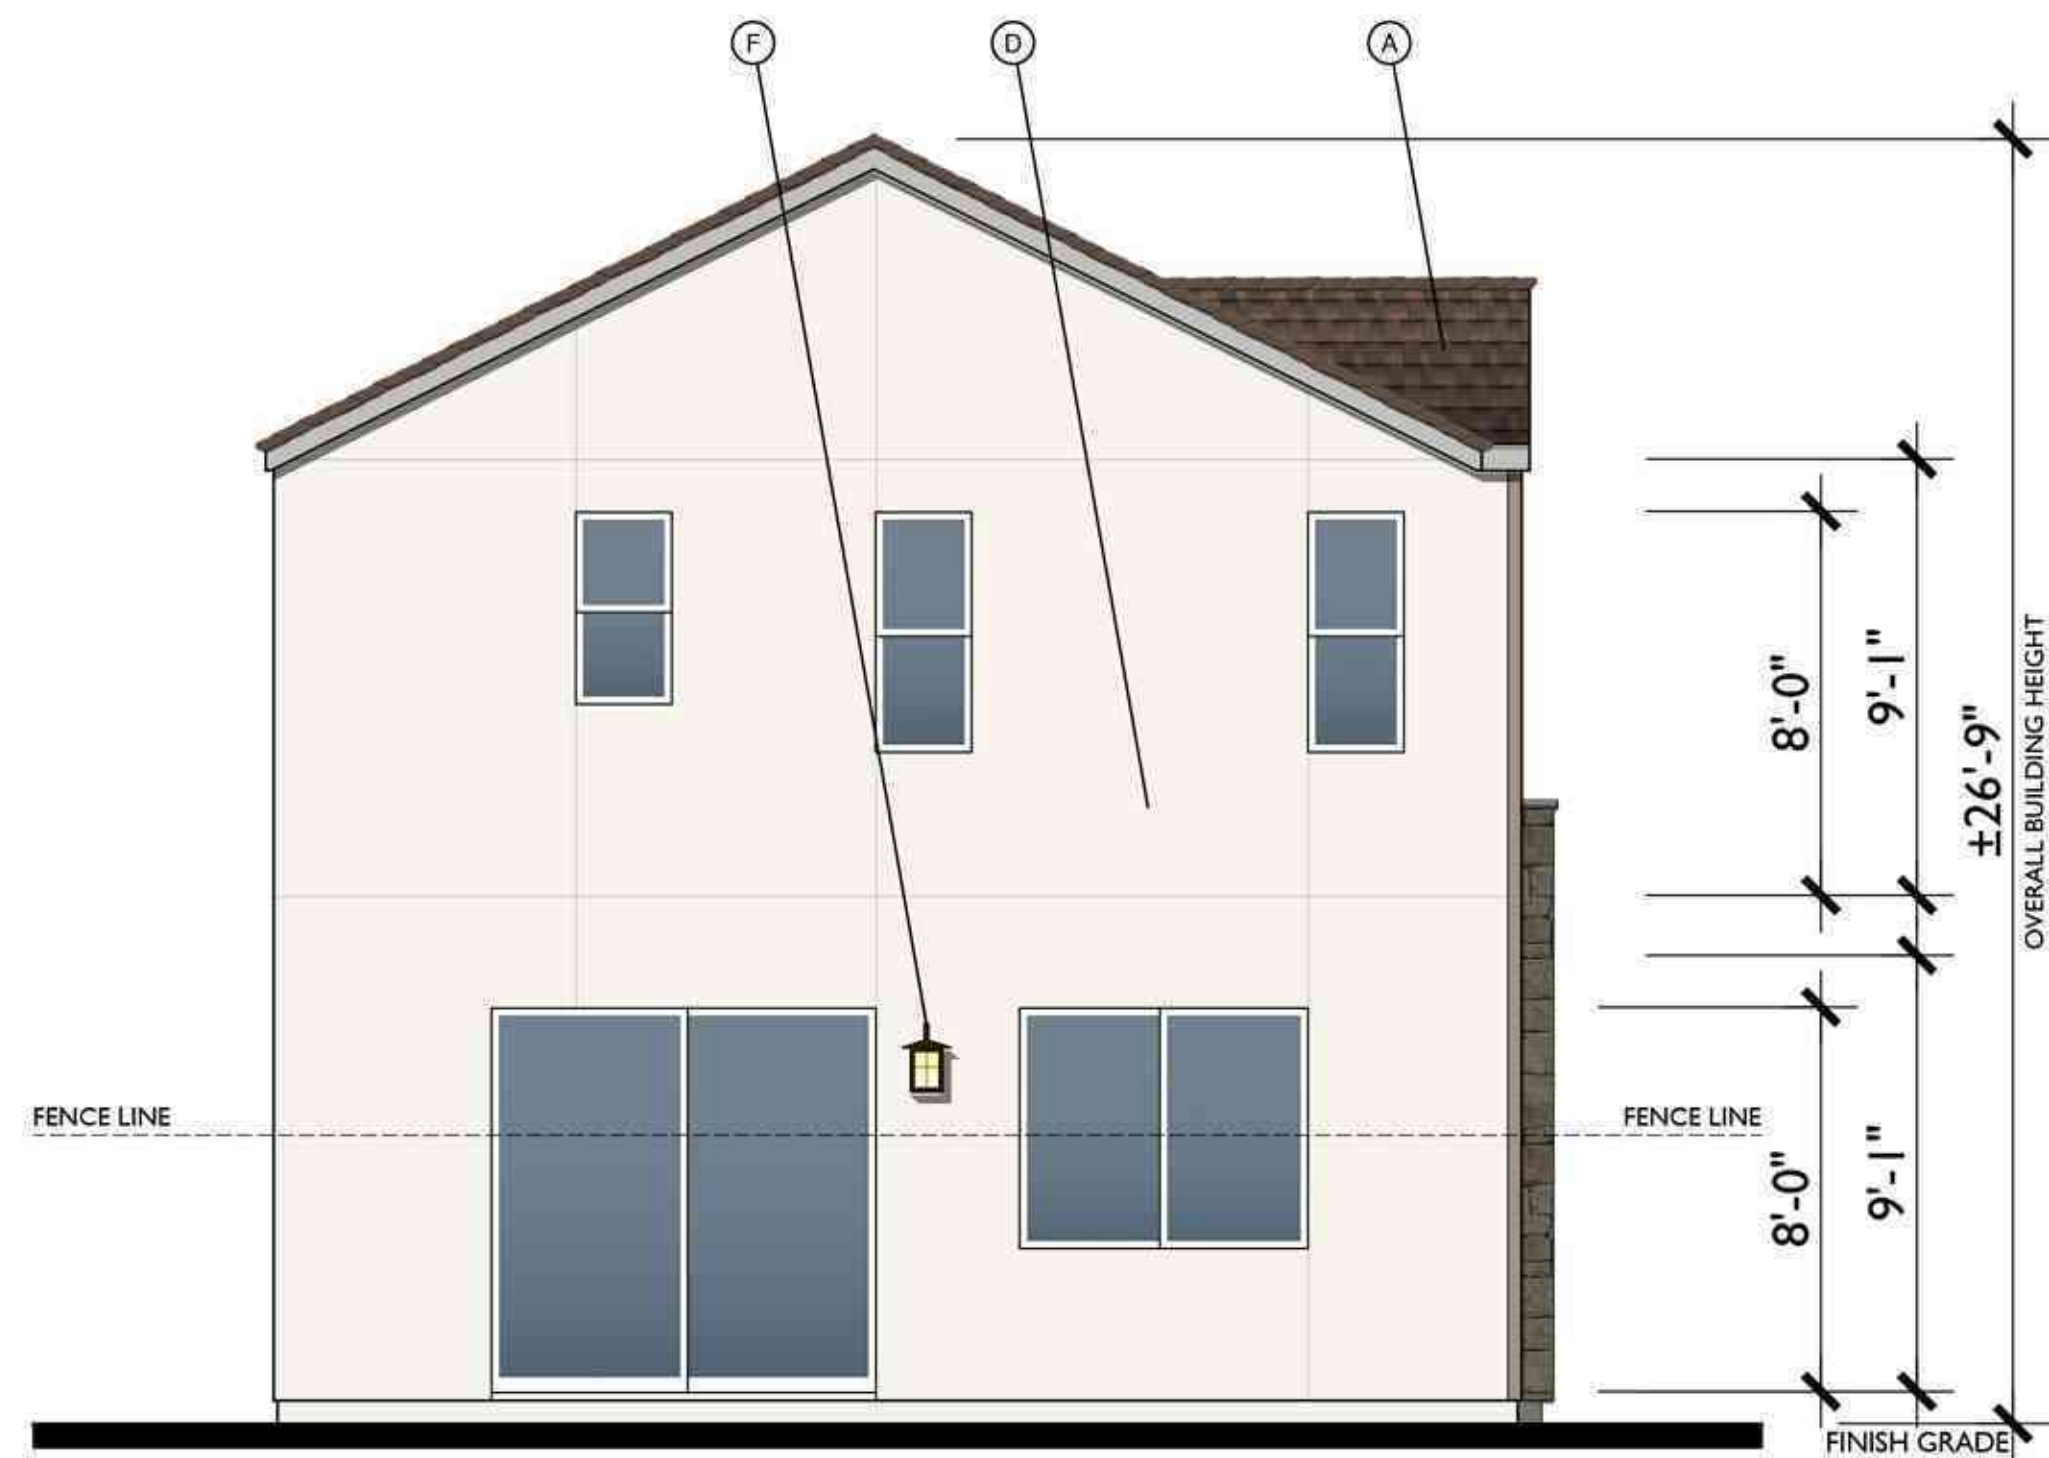

LEFT

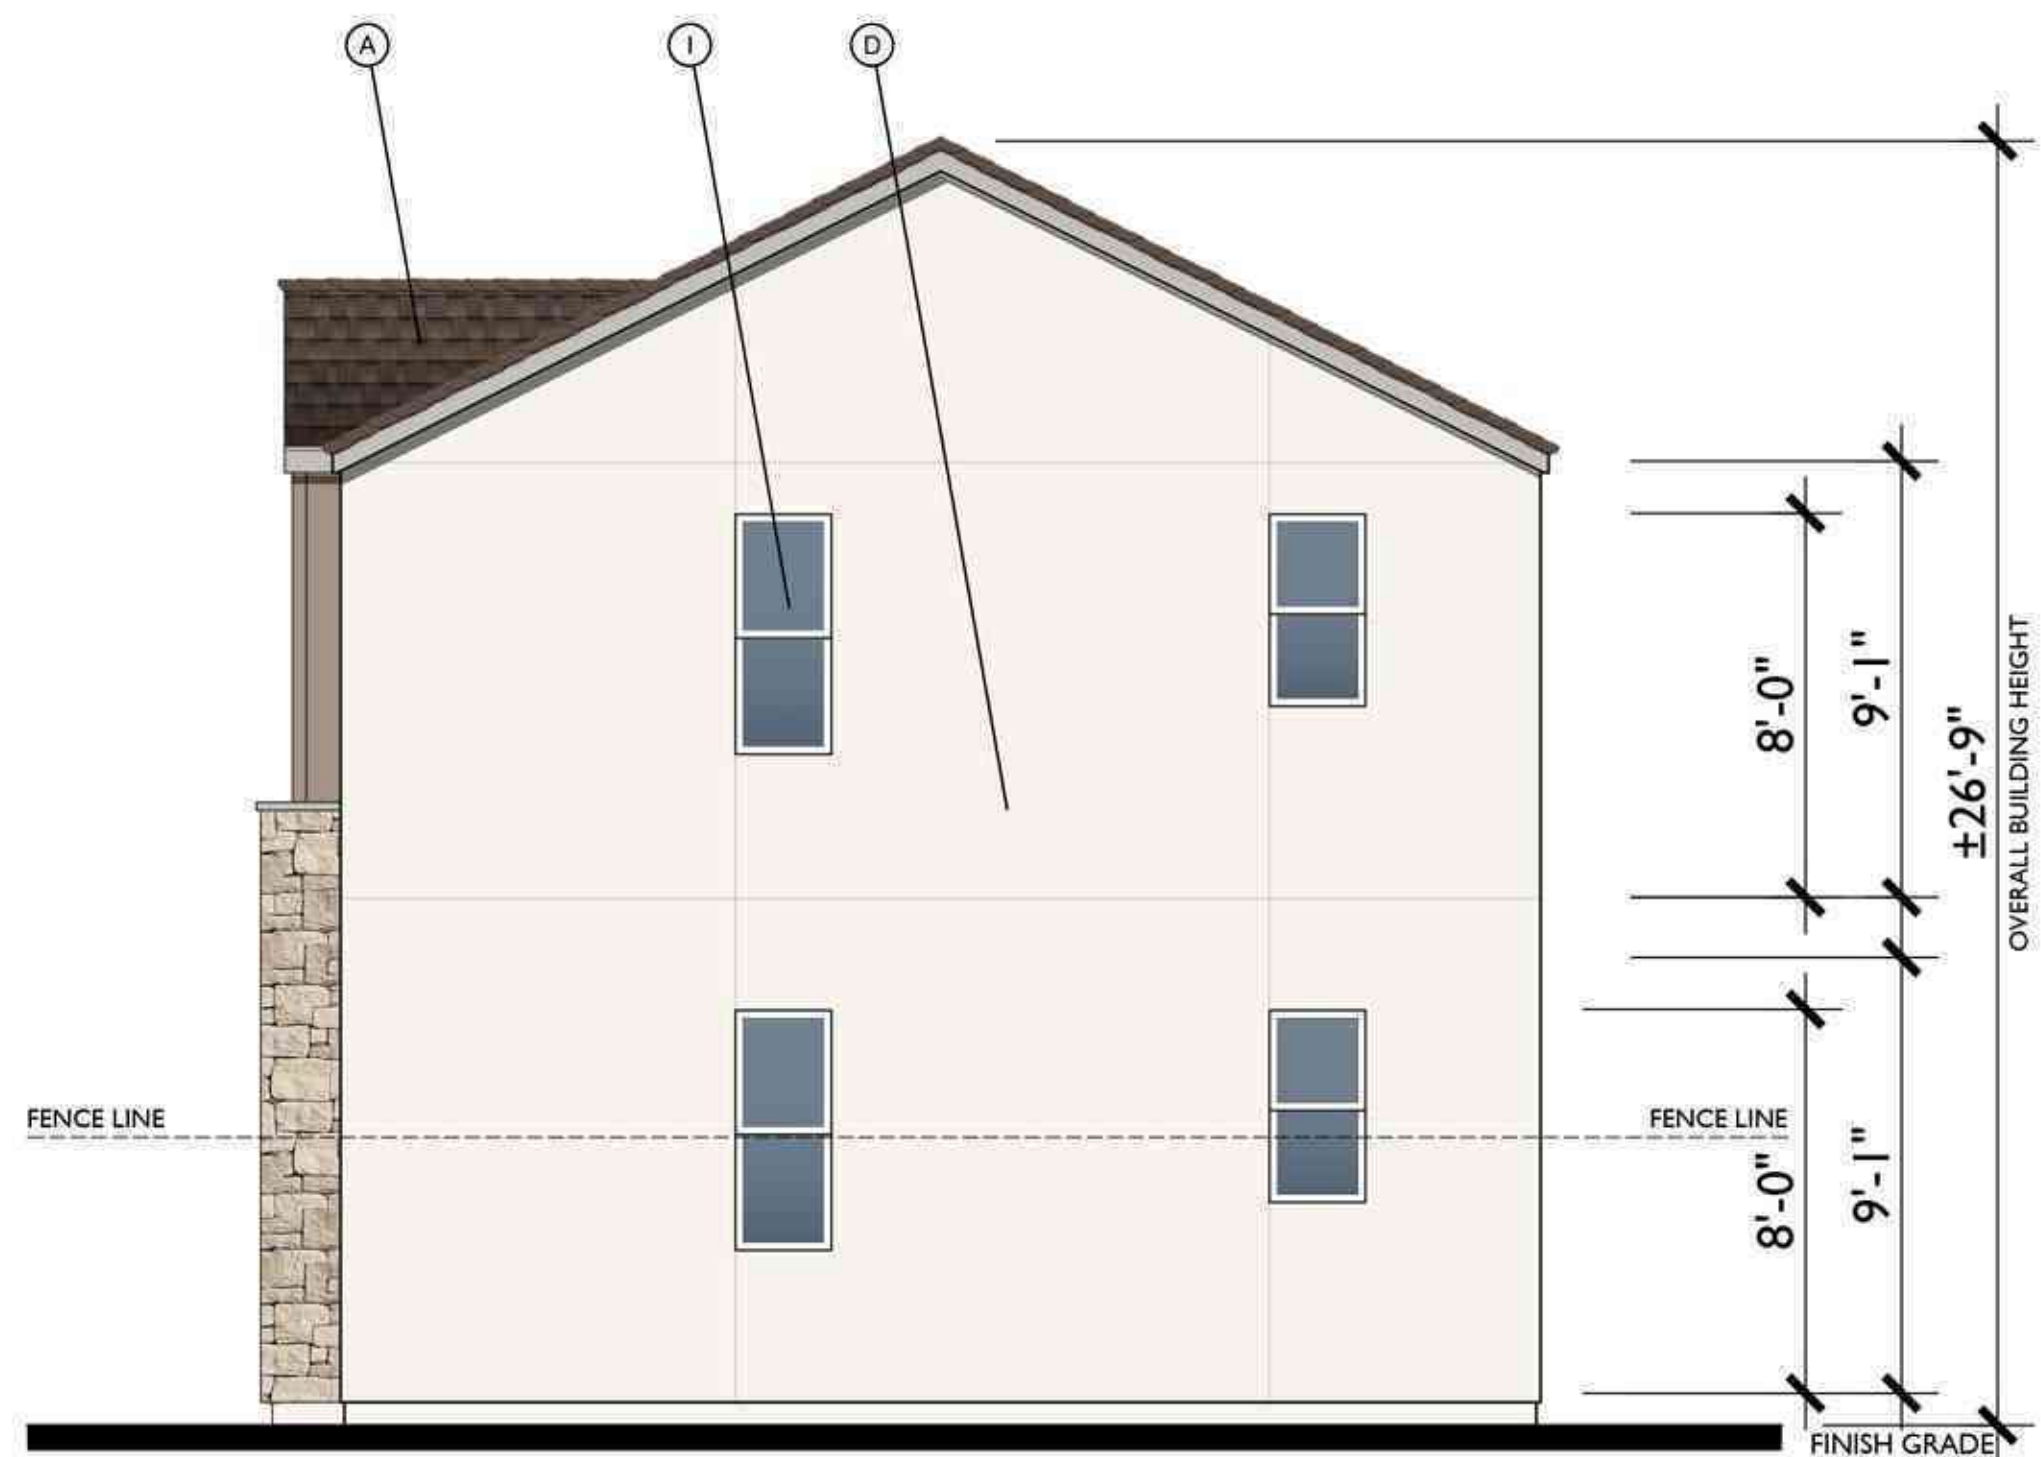

RIGHT




FRONT

A
1/4"=1'-0"

MATERIAL LEGEND


- A. COMPOSITE SHINGLES
- B. BOARD & BATT VERTICAL SIDING
- C. HARDY LAP SIDING
- D. STUCCO
- E. CONTINUOUS TRIM
- F. LIGHT FIXTURE
- G. CEMENTITIOUS TRIM
- H. STONE VENEER
- I. VINYL WINDOW

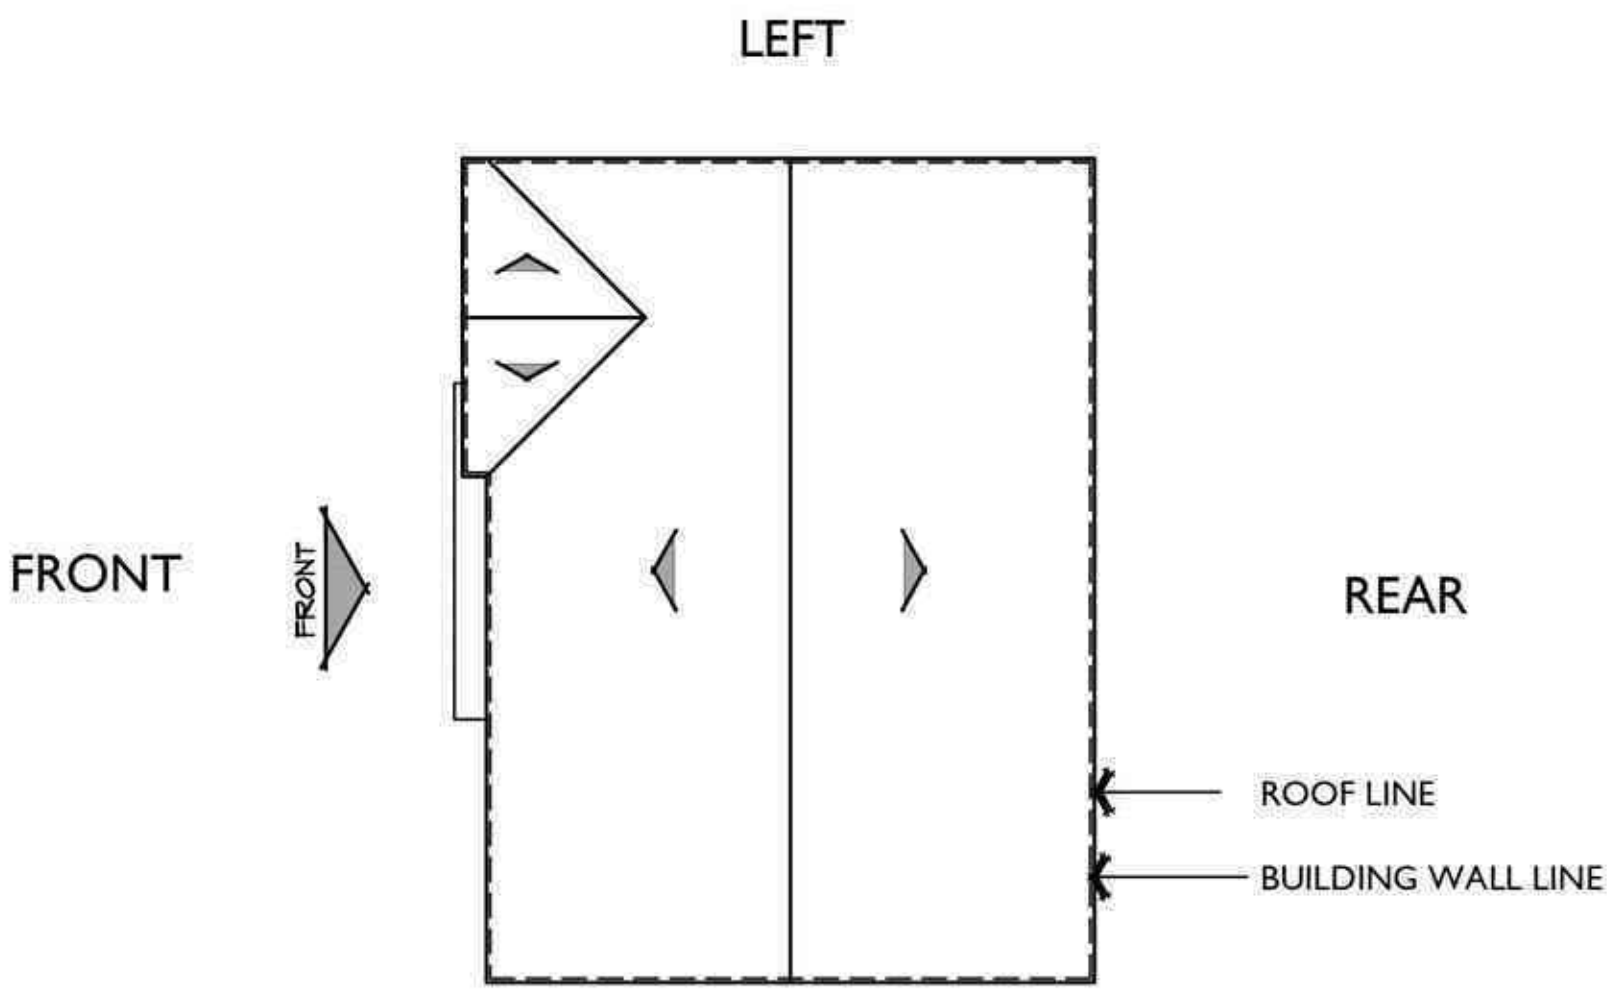


ROOF PLAN A
PITCH: 6:12
RAKE: 2"
EAVE: 2"
ROOF MATERIAL: COMPOSITE SHINGLE



REAR - ENHANCED

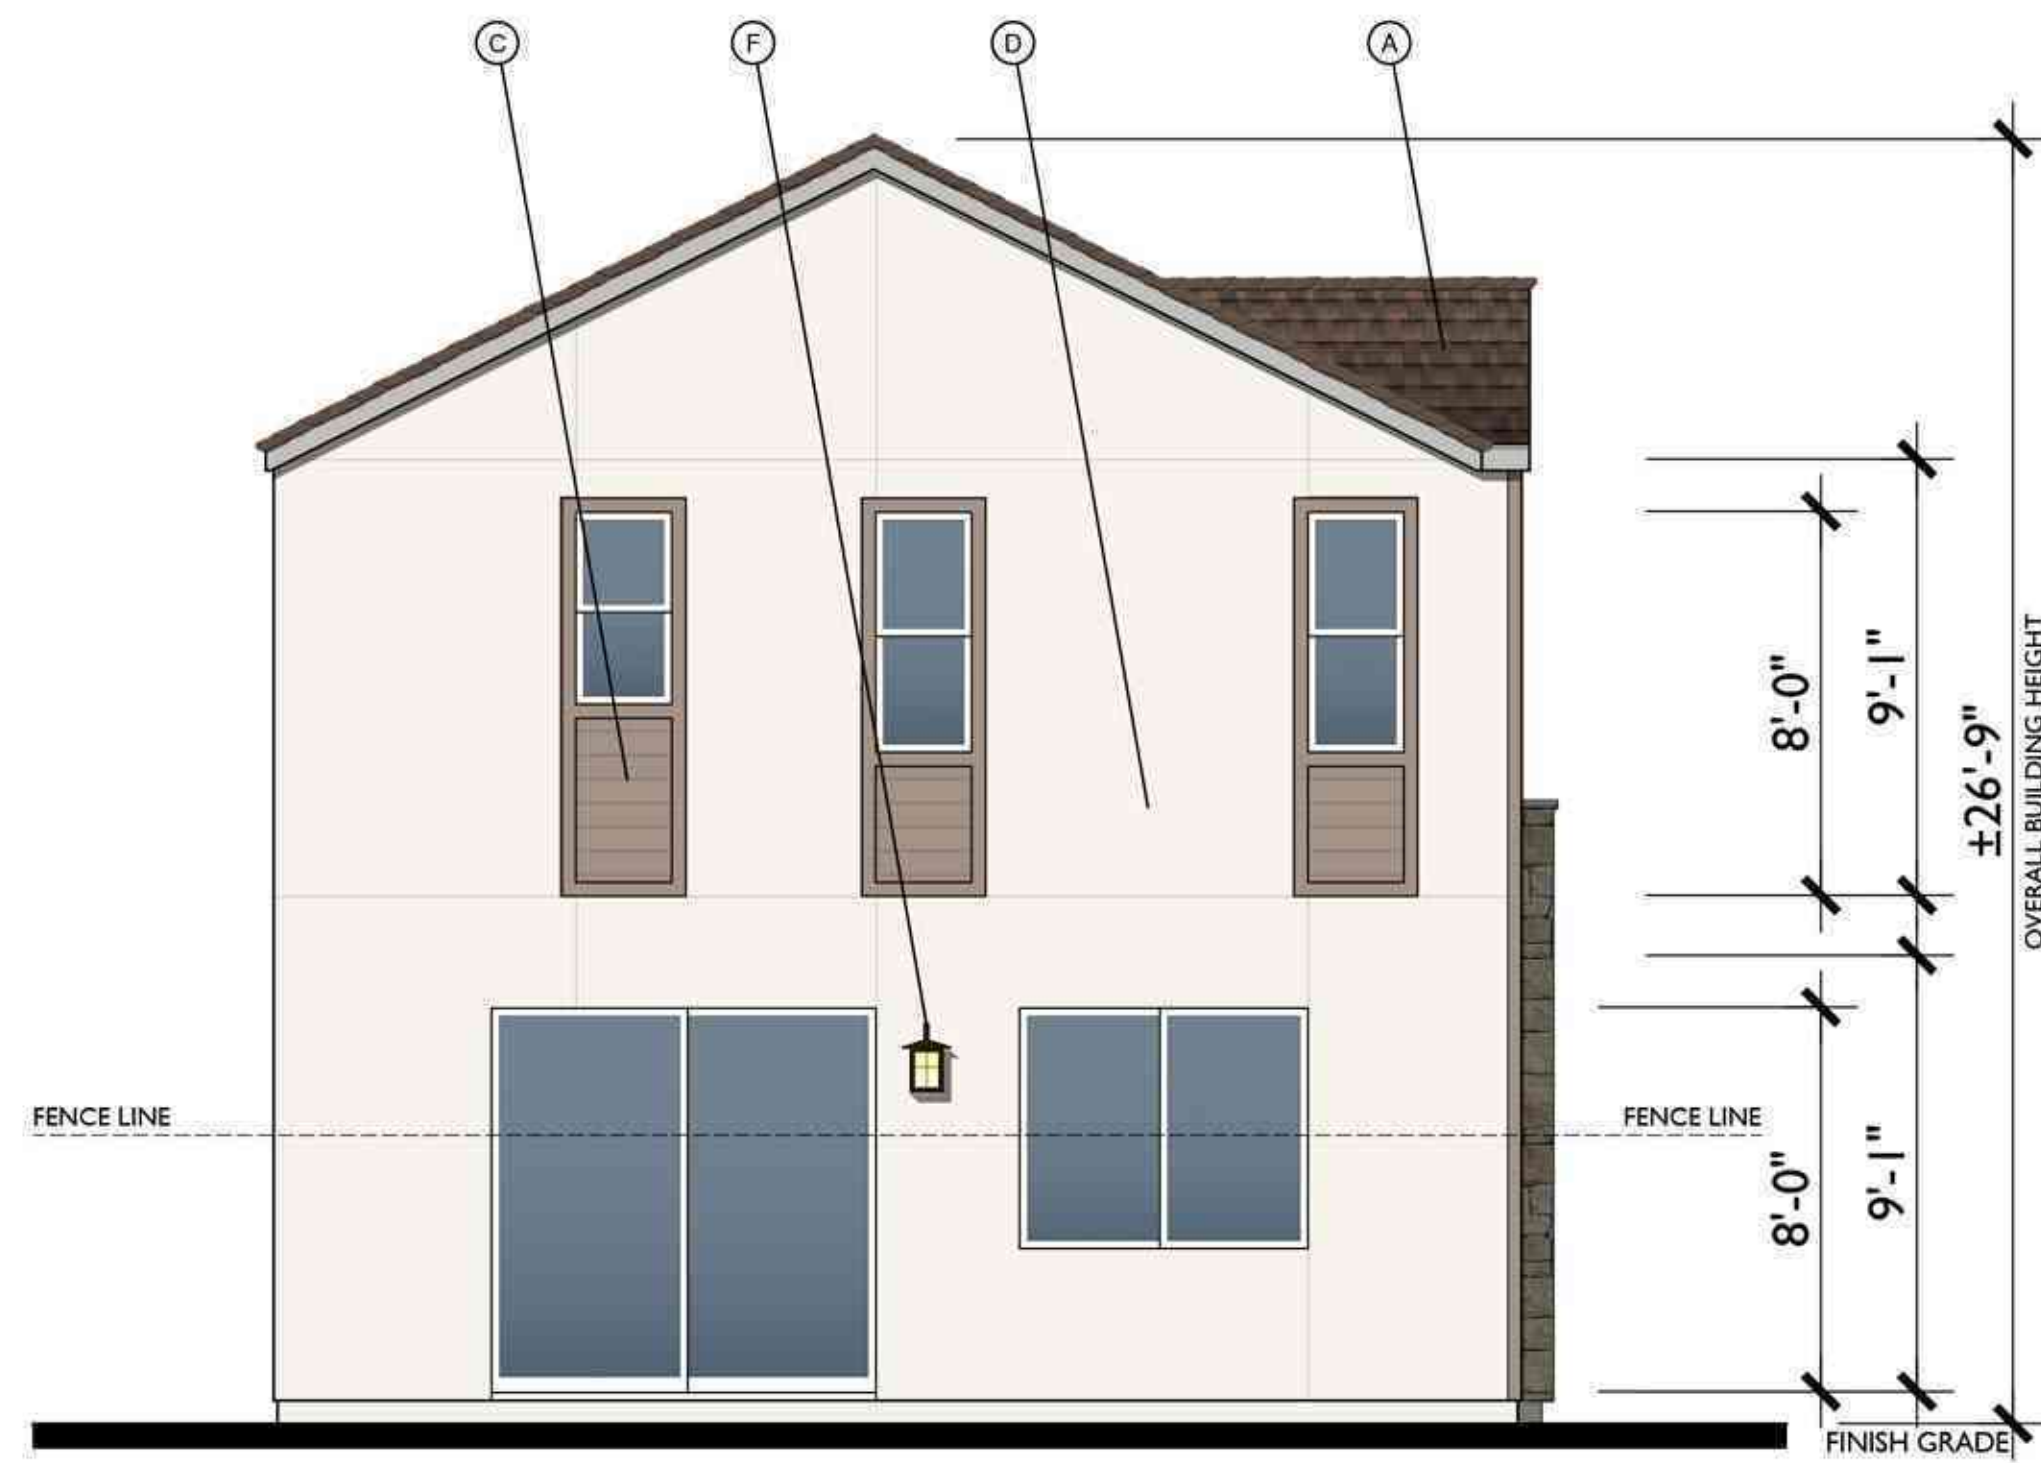


LEFT - ENHANCED

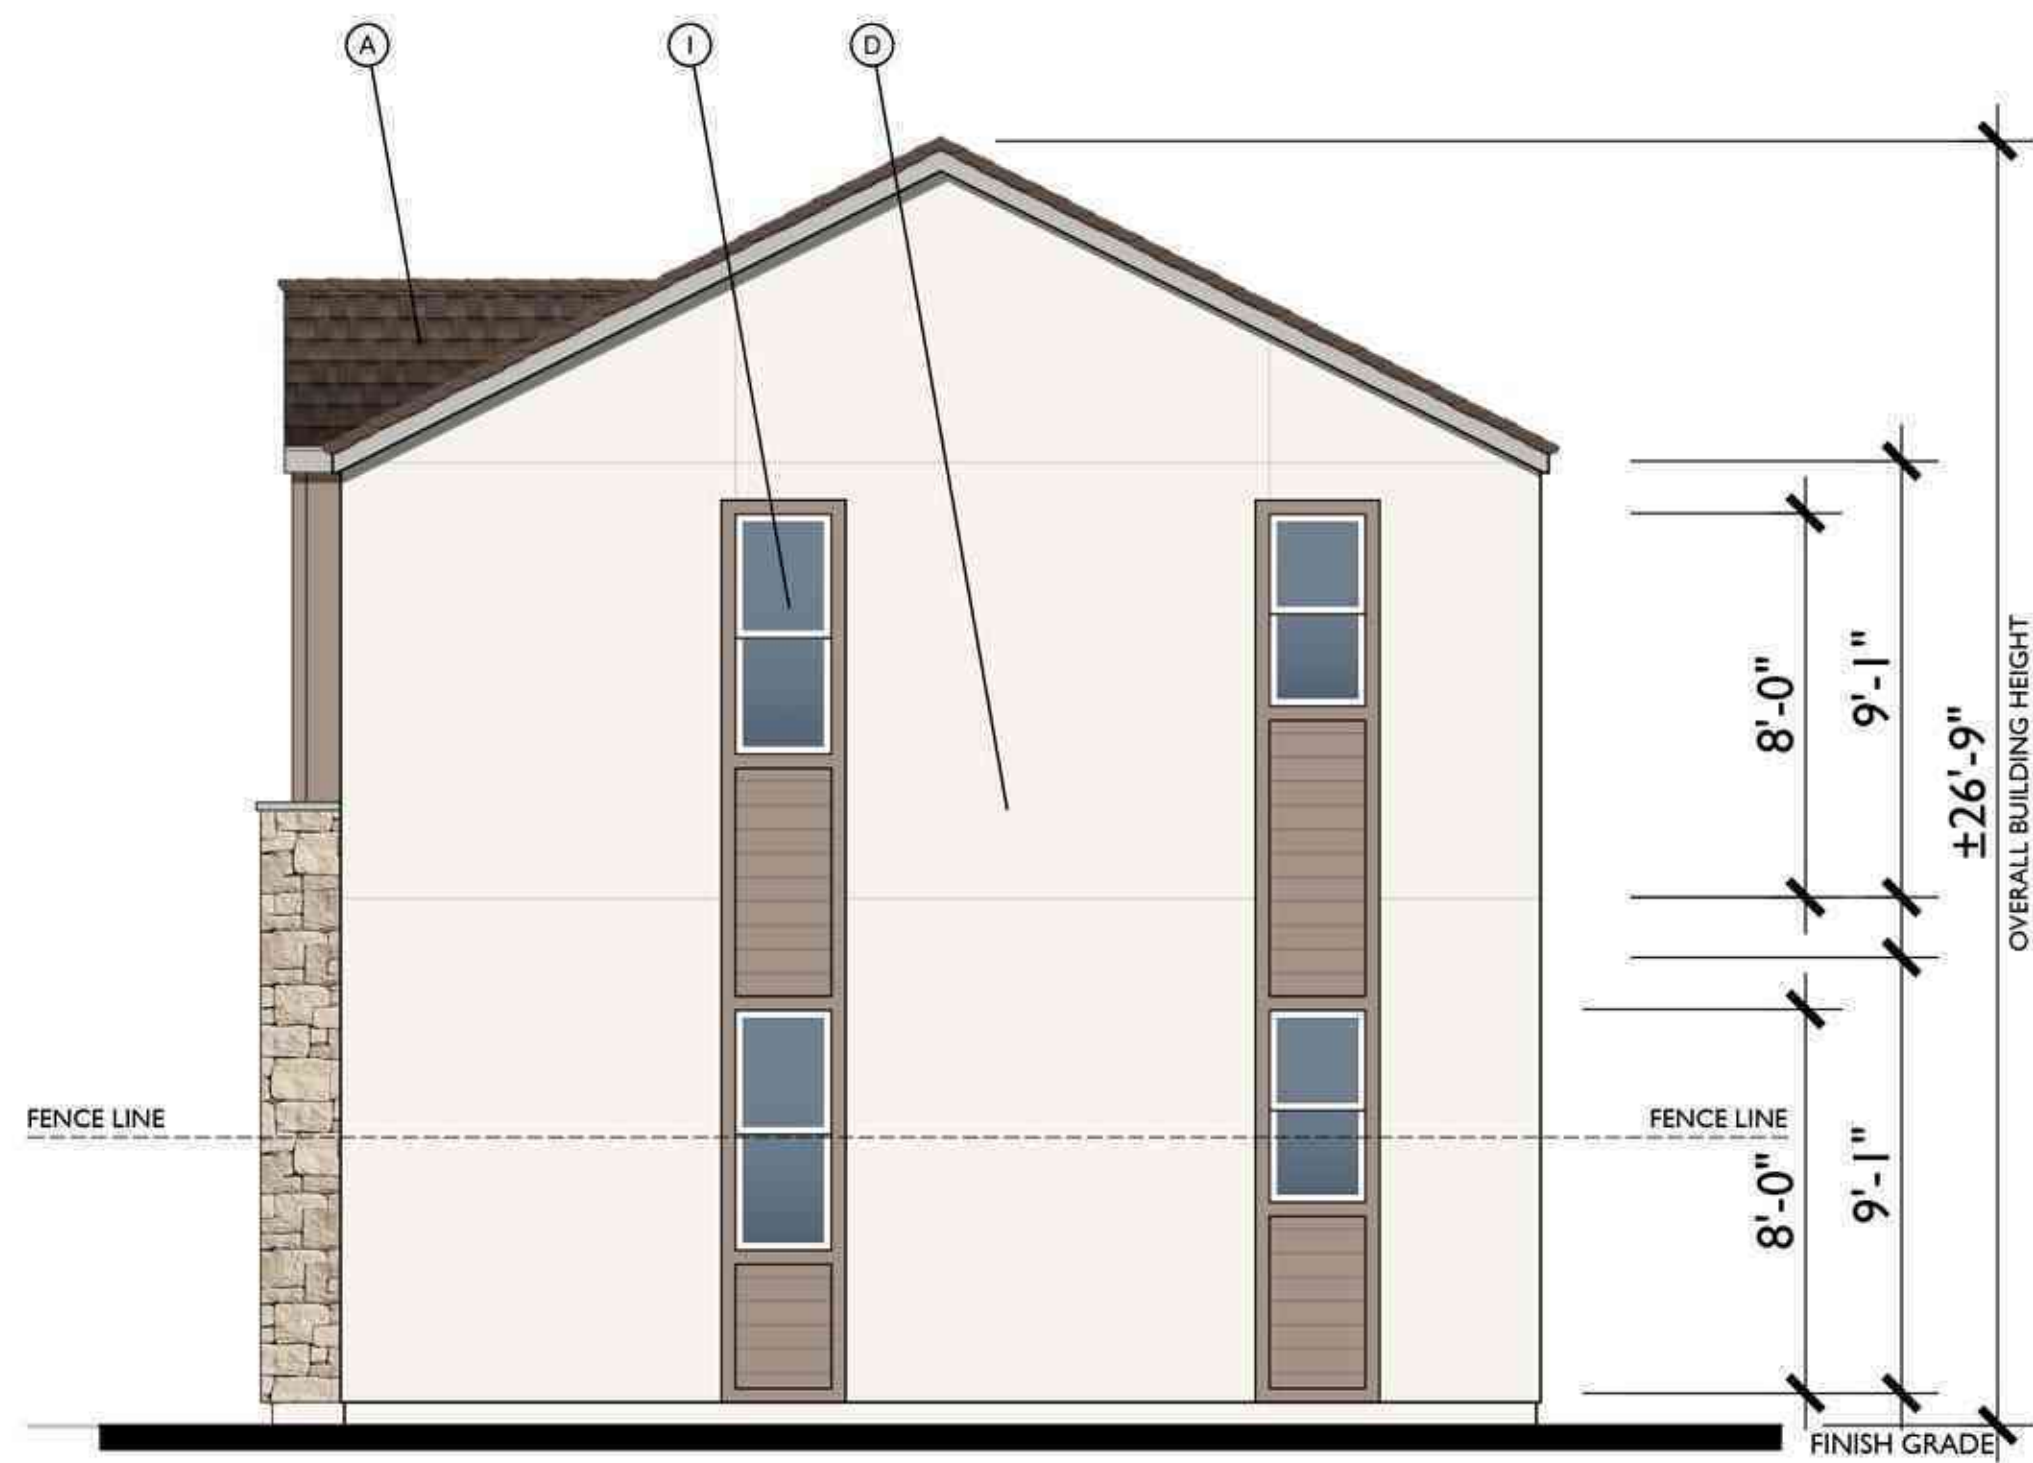


RIGHT - ENHANCED

MATERIAL LEGEND

- A. COMPOSITE SHINGLES
- B. BOARD & BATT VERTICAL SIDING
- C. HARDY LAP SIDING
- D. STUCCO
- E. CONTINUOUS TRIM
- F. LIGHT FIXTURE
- G. CEMENTITIOUS TRIM
- H. STONE VENEER
- I. VINYL WINDOW

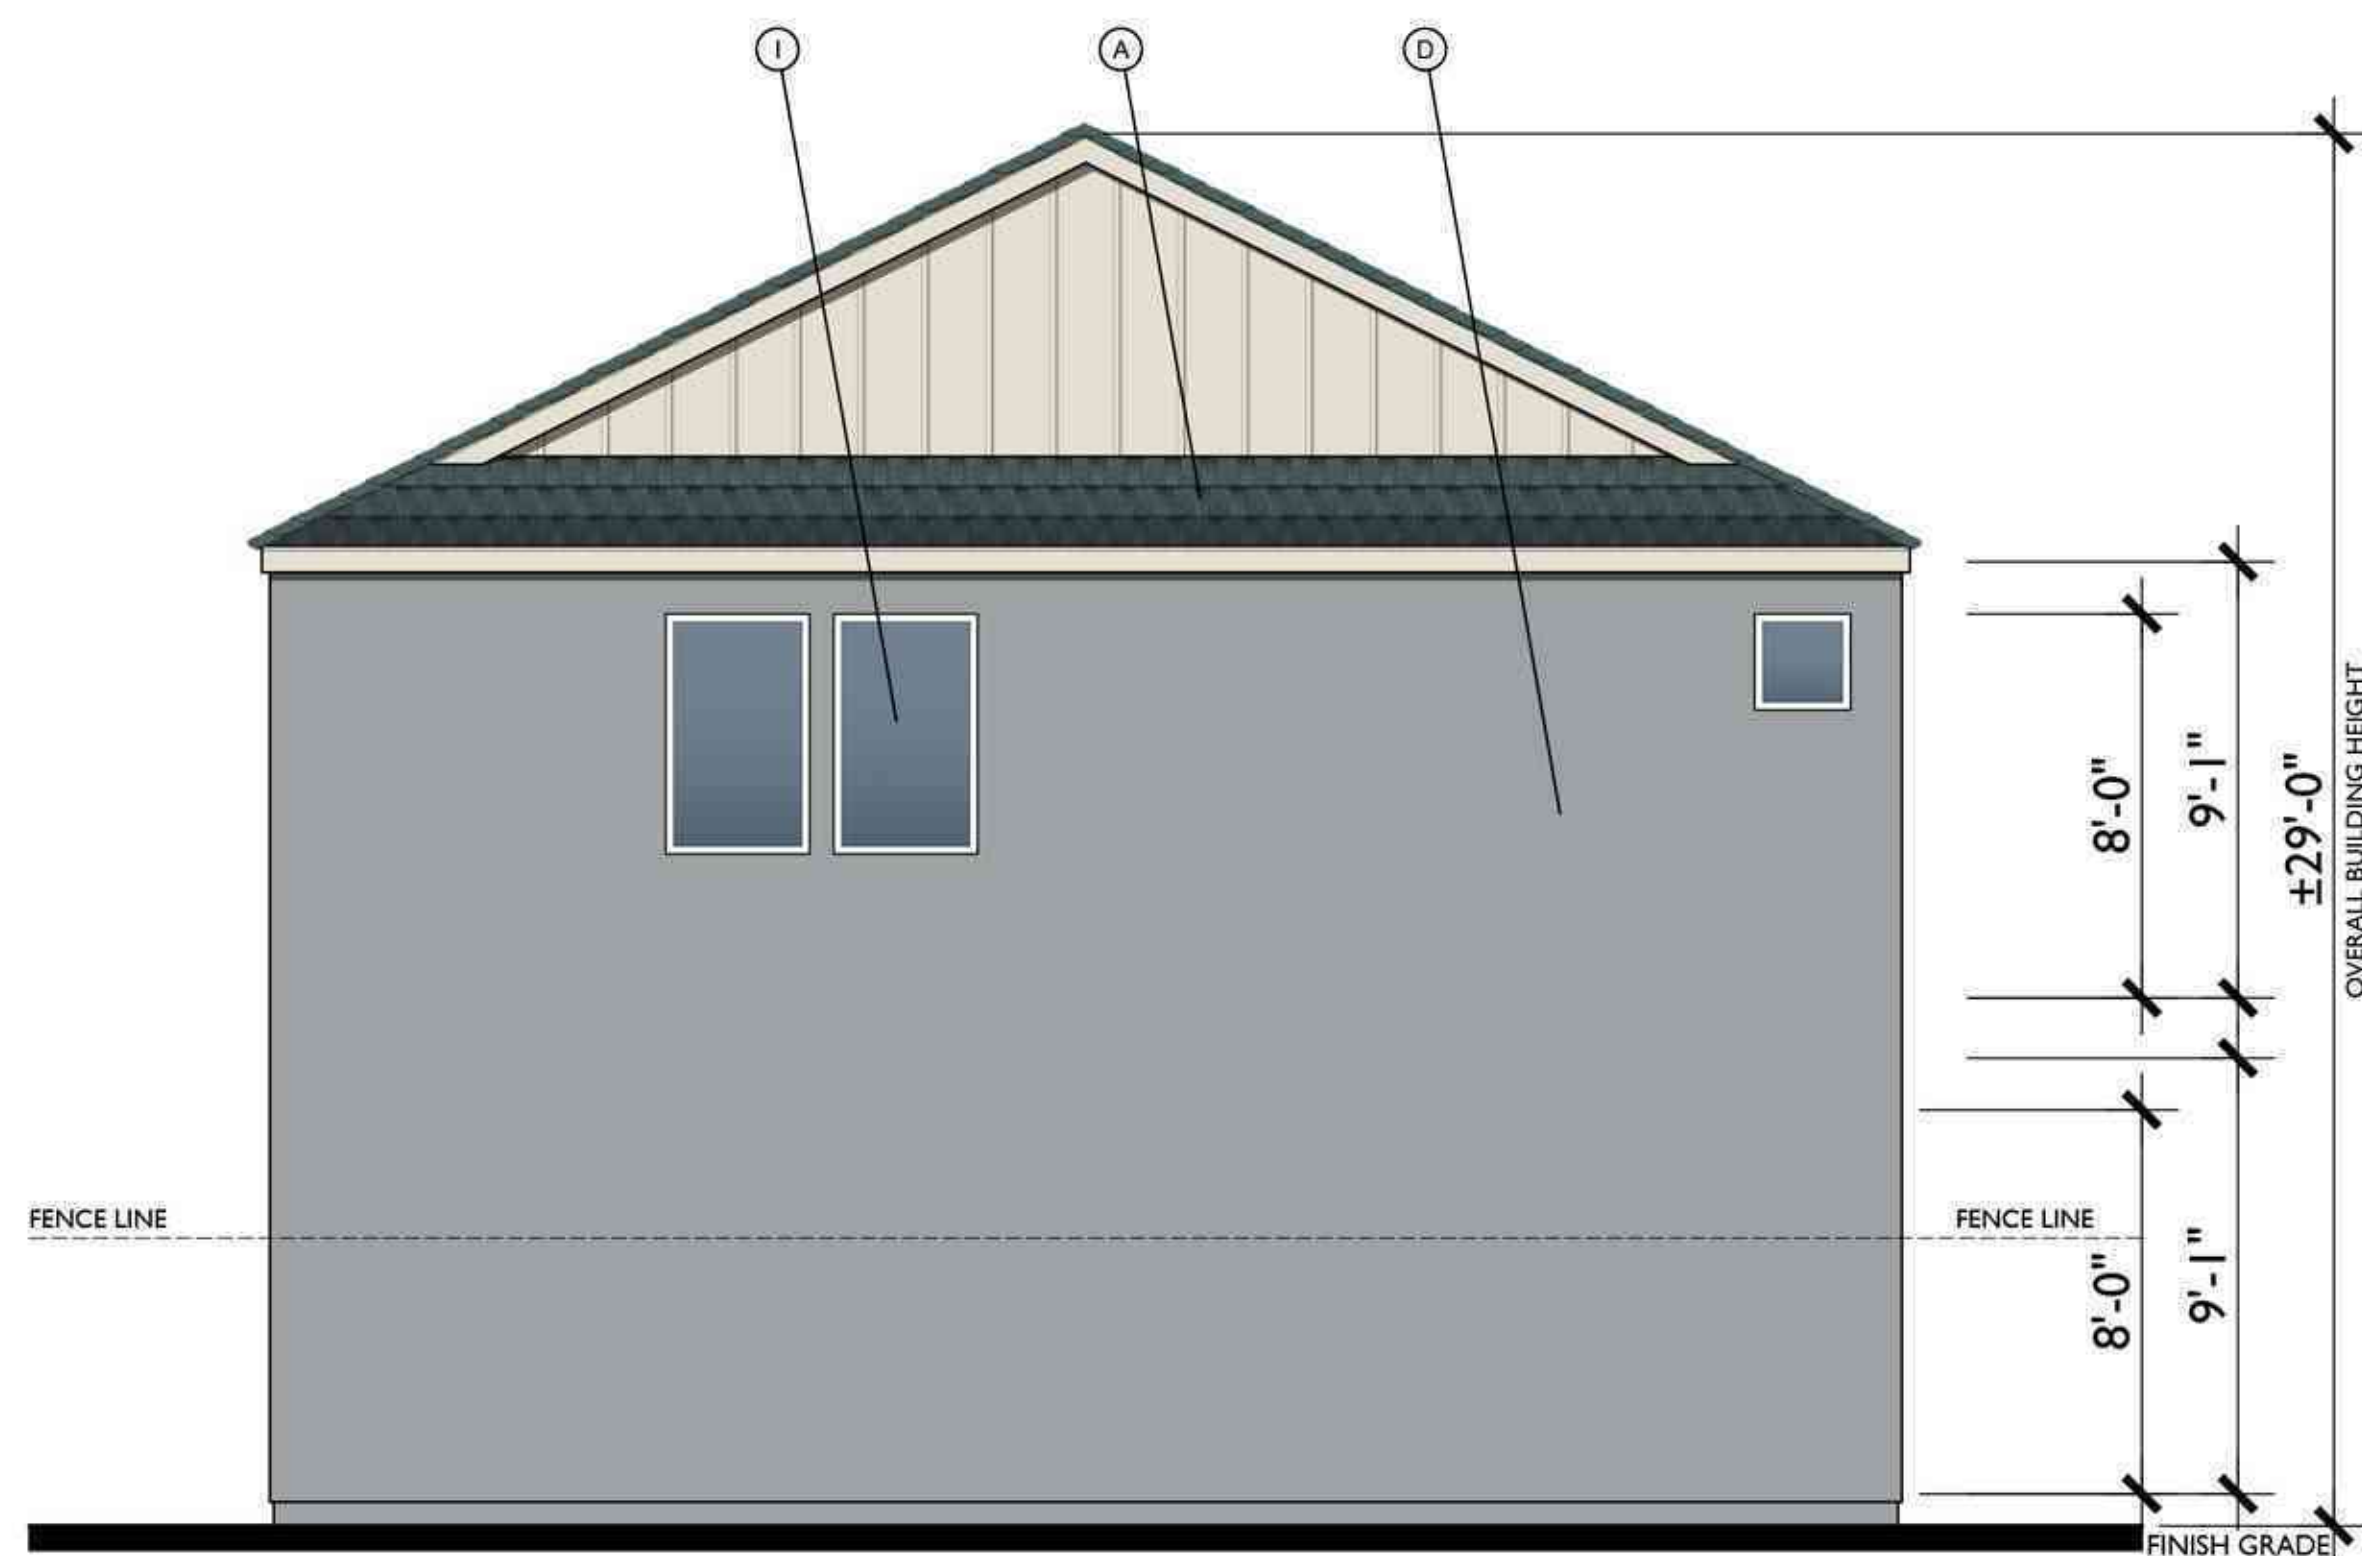

REAR

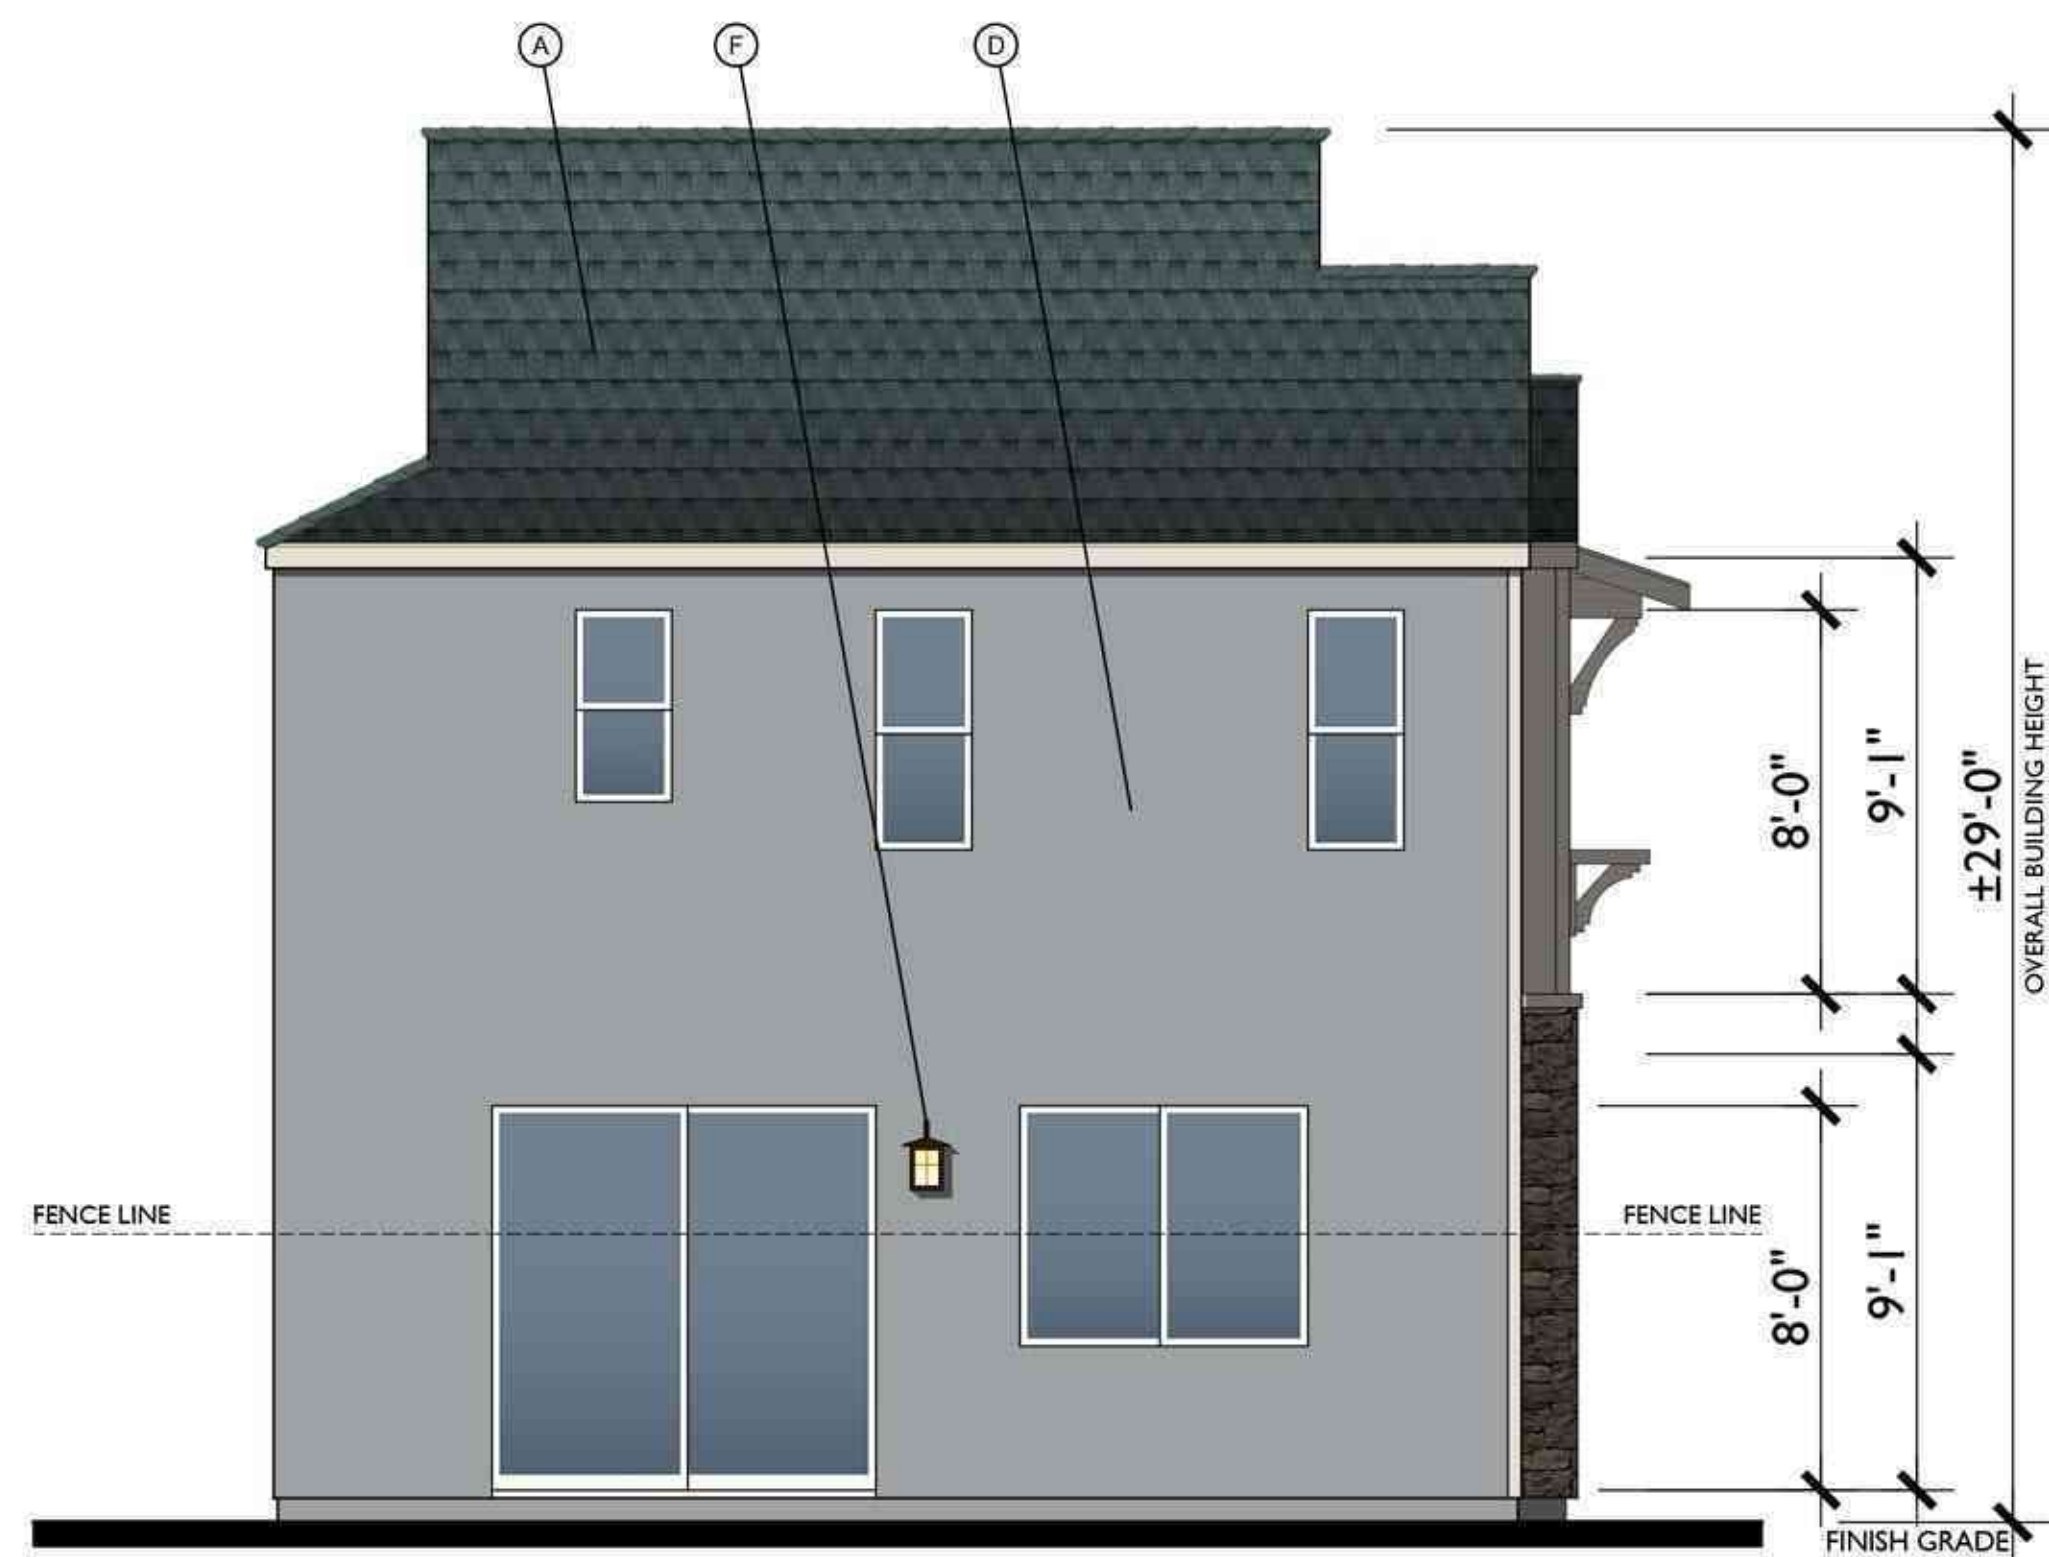

LEFT



RIGHT




FRONT


B

MATERIAL LEGEND

- A. COMPOSITE SHINGLES
- B. BOARD & BATT VERTICAL SIDING
- C. HARDY LAP SIDING
- D. STUCCO
- E. CONTINUOUS TRIM
- F. LIGHT FIXTURE
- G. CEMENTITIOUS TRIM
- H. STONE VENEER
- I. VINYL WINDOW

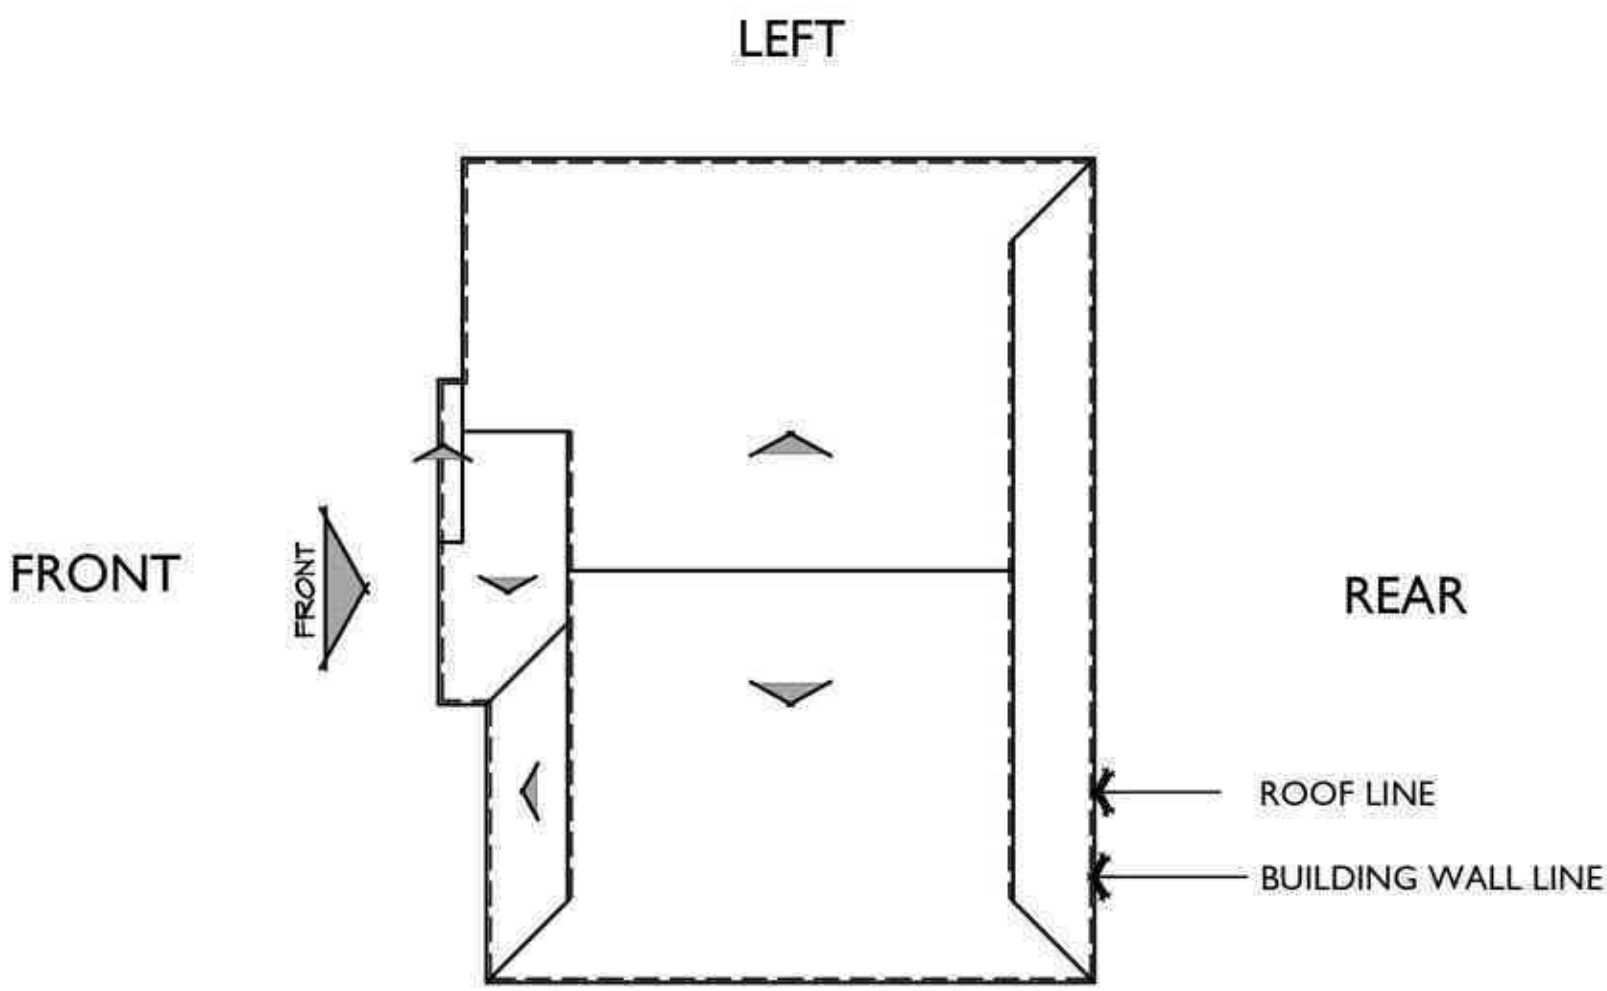

ROOF PLAN B
PITCH: 6:12
RAKE: 2"
EAVE: 2"
ROOF MATERIAL: COMPOSITE SHINGLE

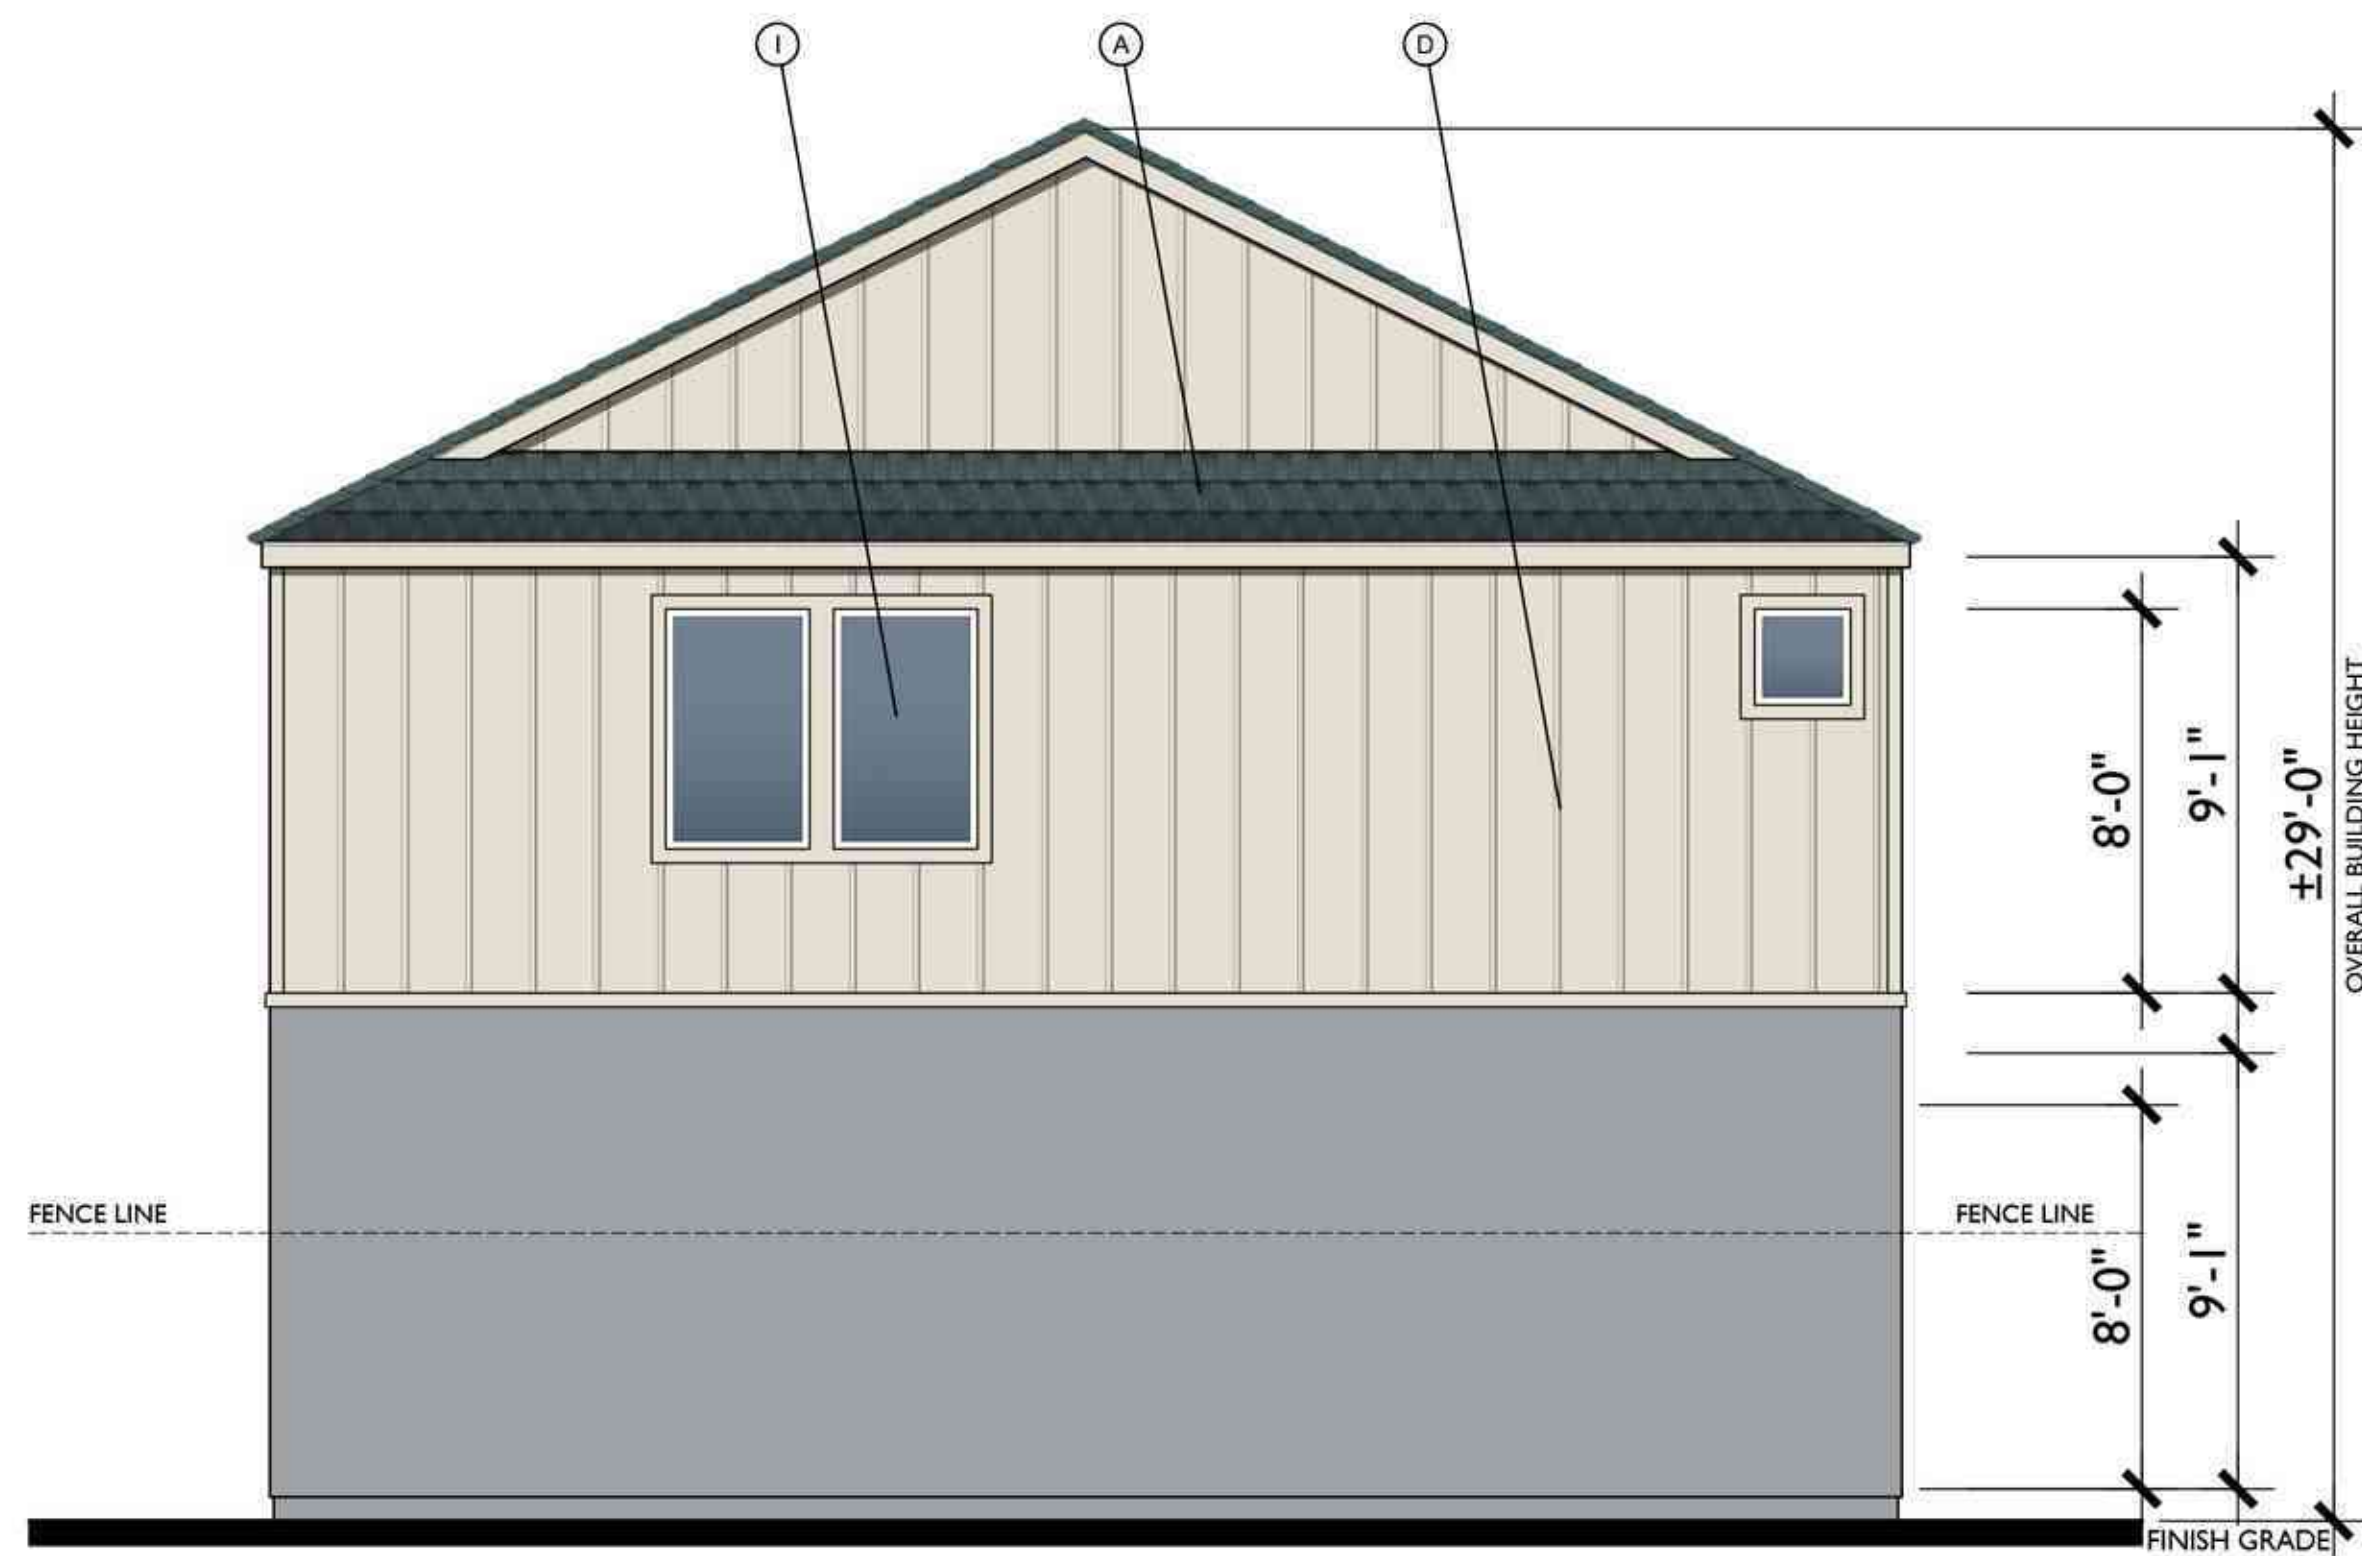

REAR - ENHANCED




LEFT - ENHANCED




RIGHT - ENHANCED

MATERIAL LEGEND


- A. COMPOSITE SHINGLES
- B. BOARD & BATT VERTICAL SIDING
- C. HARDY LAP SIDING
- D. STUCCO
- E. CONTINUOUS TRIM
- F. LIGHT FIXTURE
- G. CEMENTITIOUS TRIM
- H. STONE VENEER
- I. VINYL WINDOW

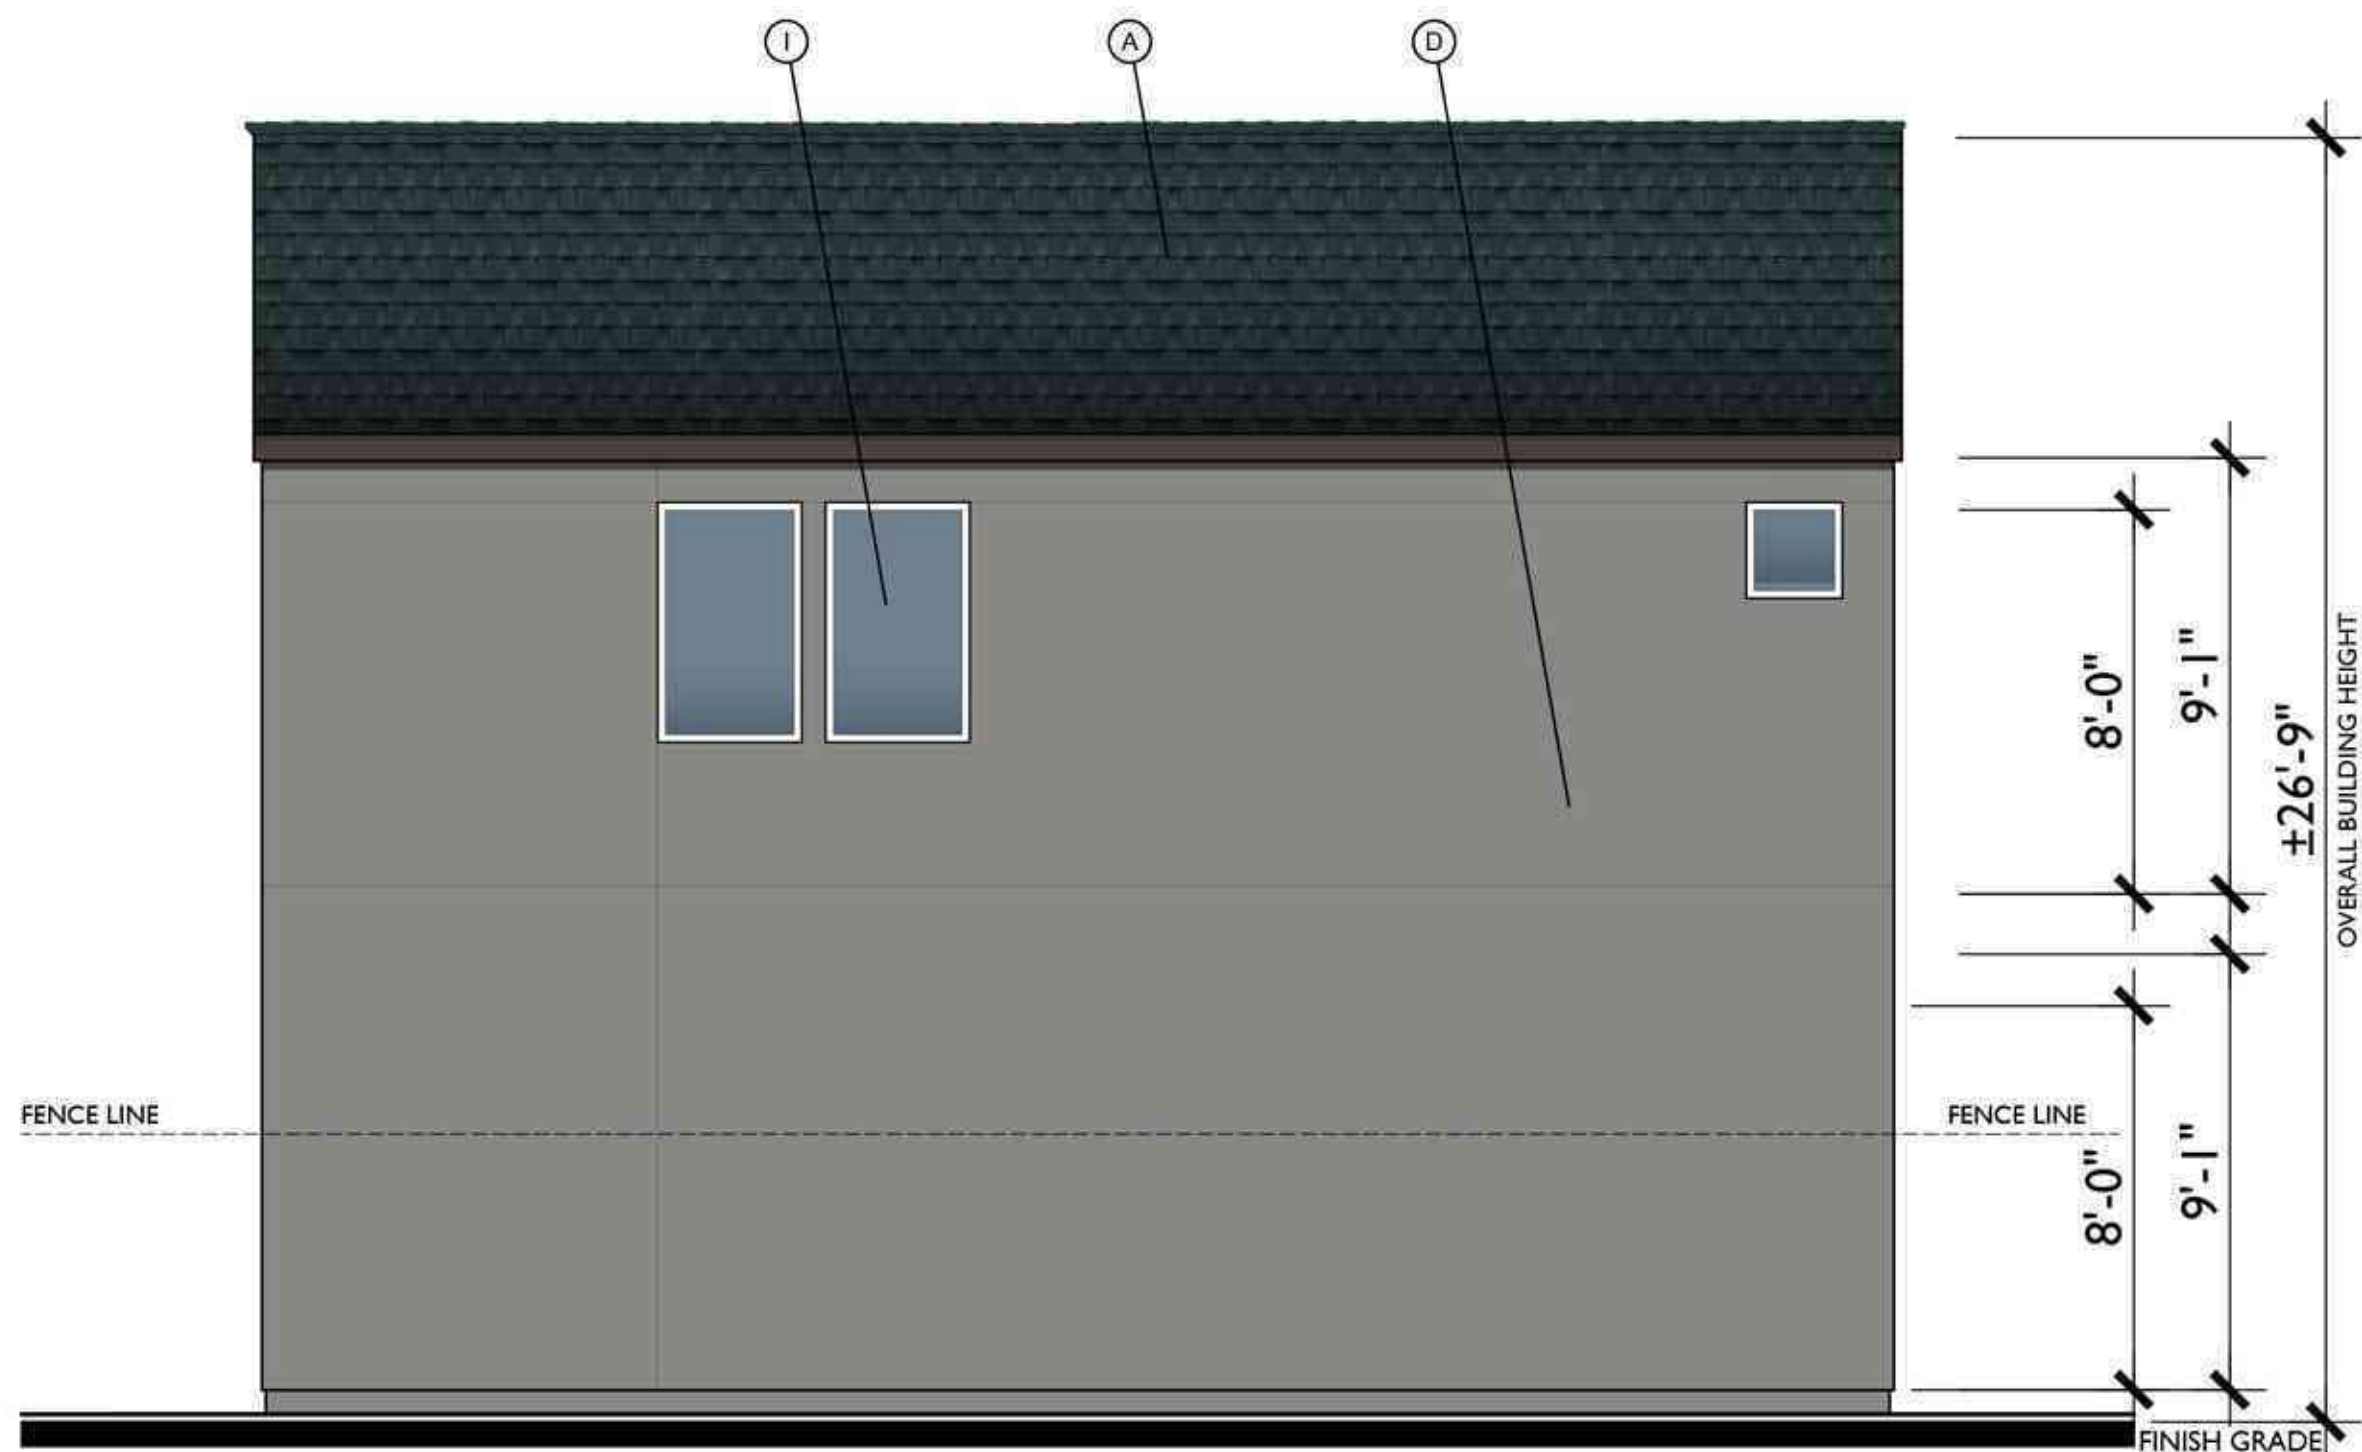

REAR

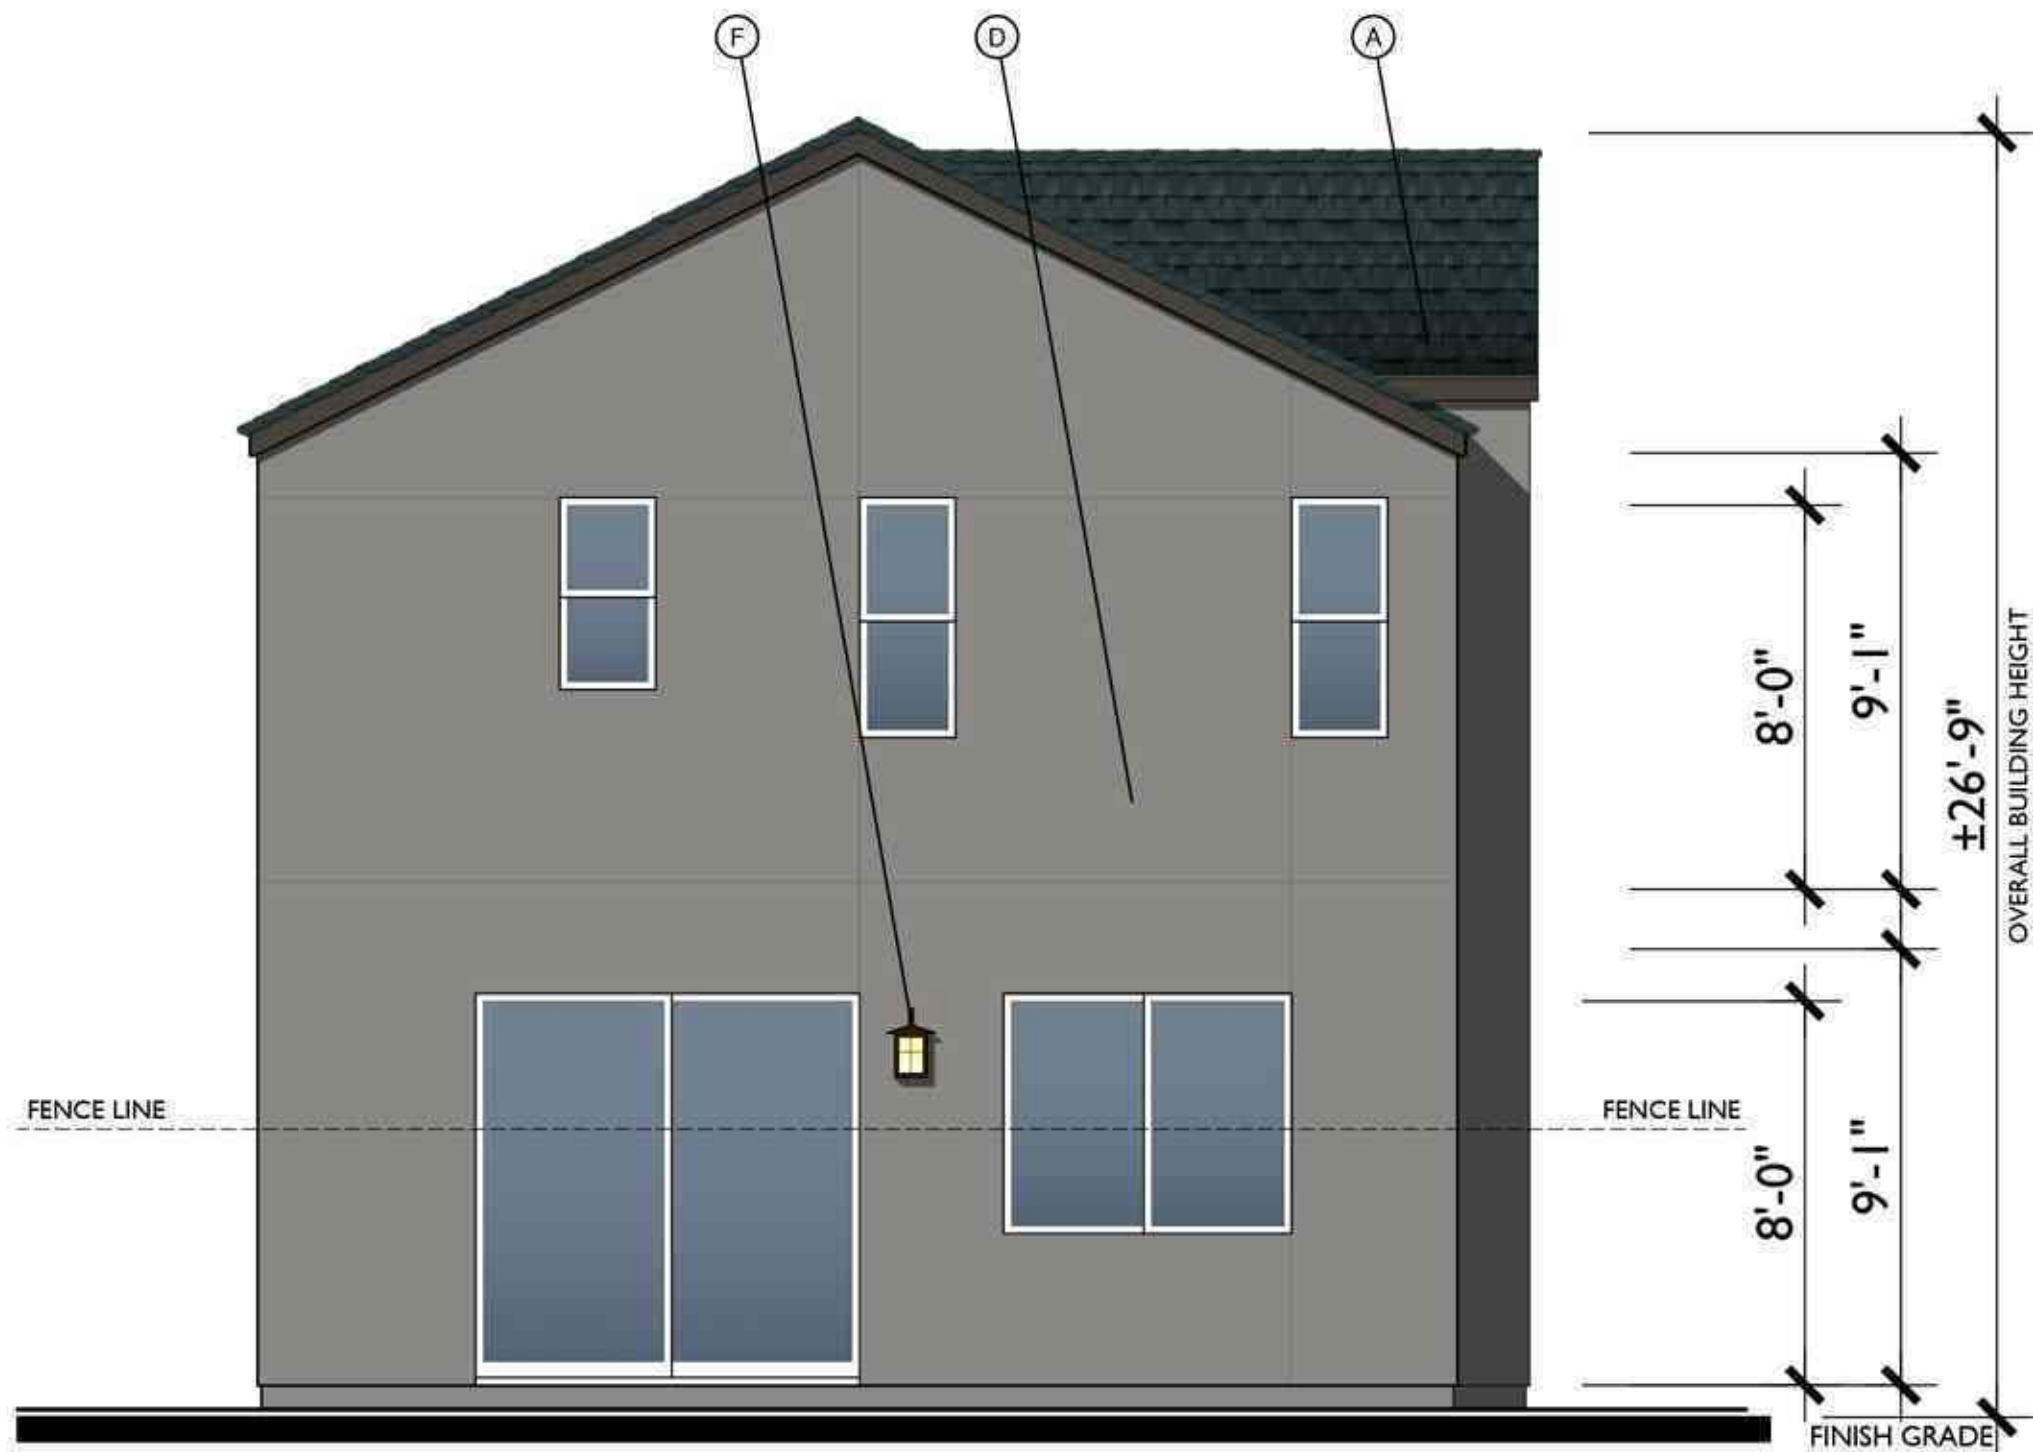

LEFT

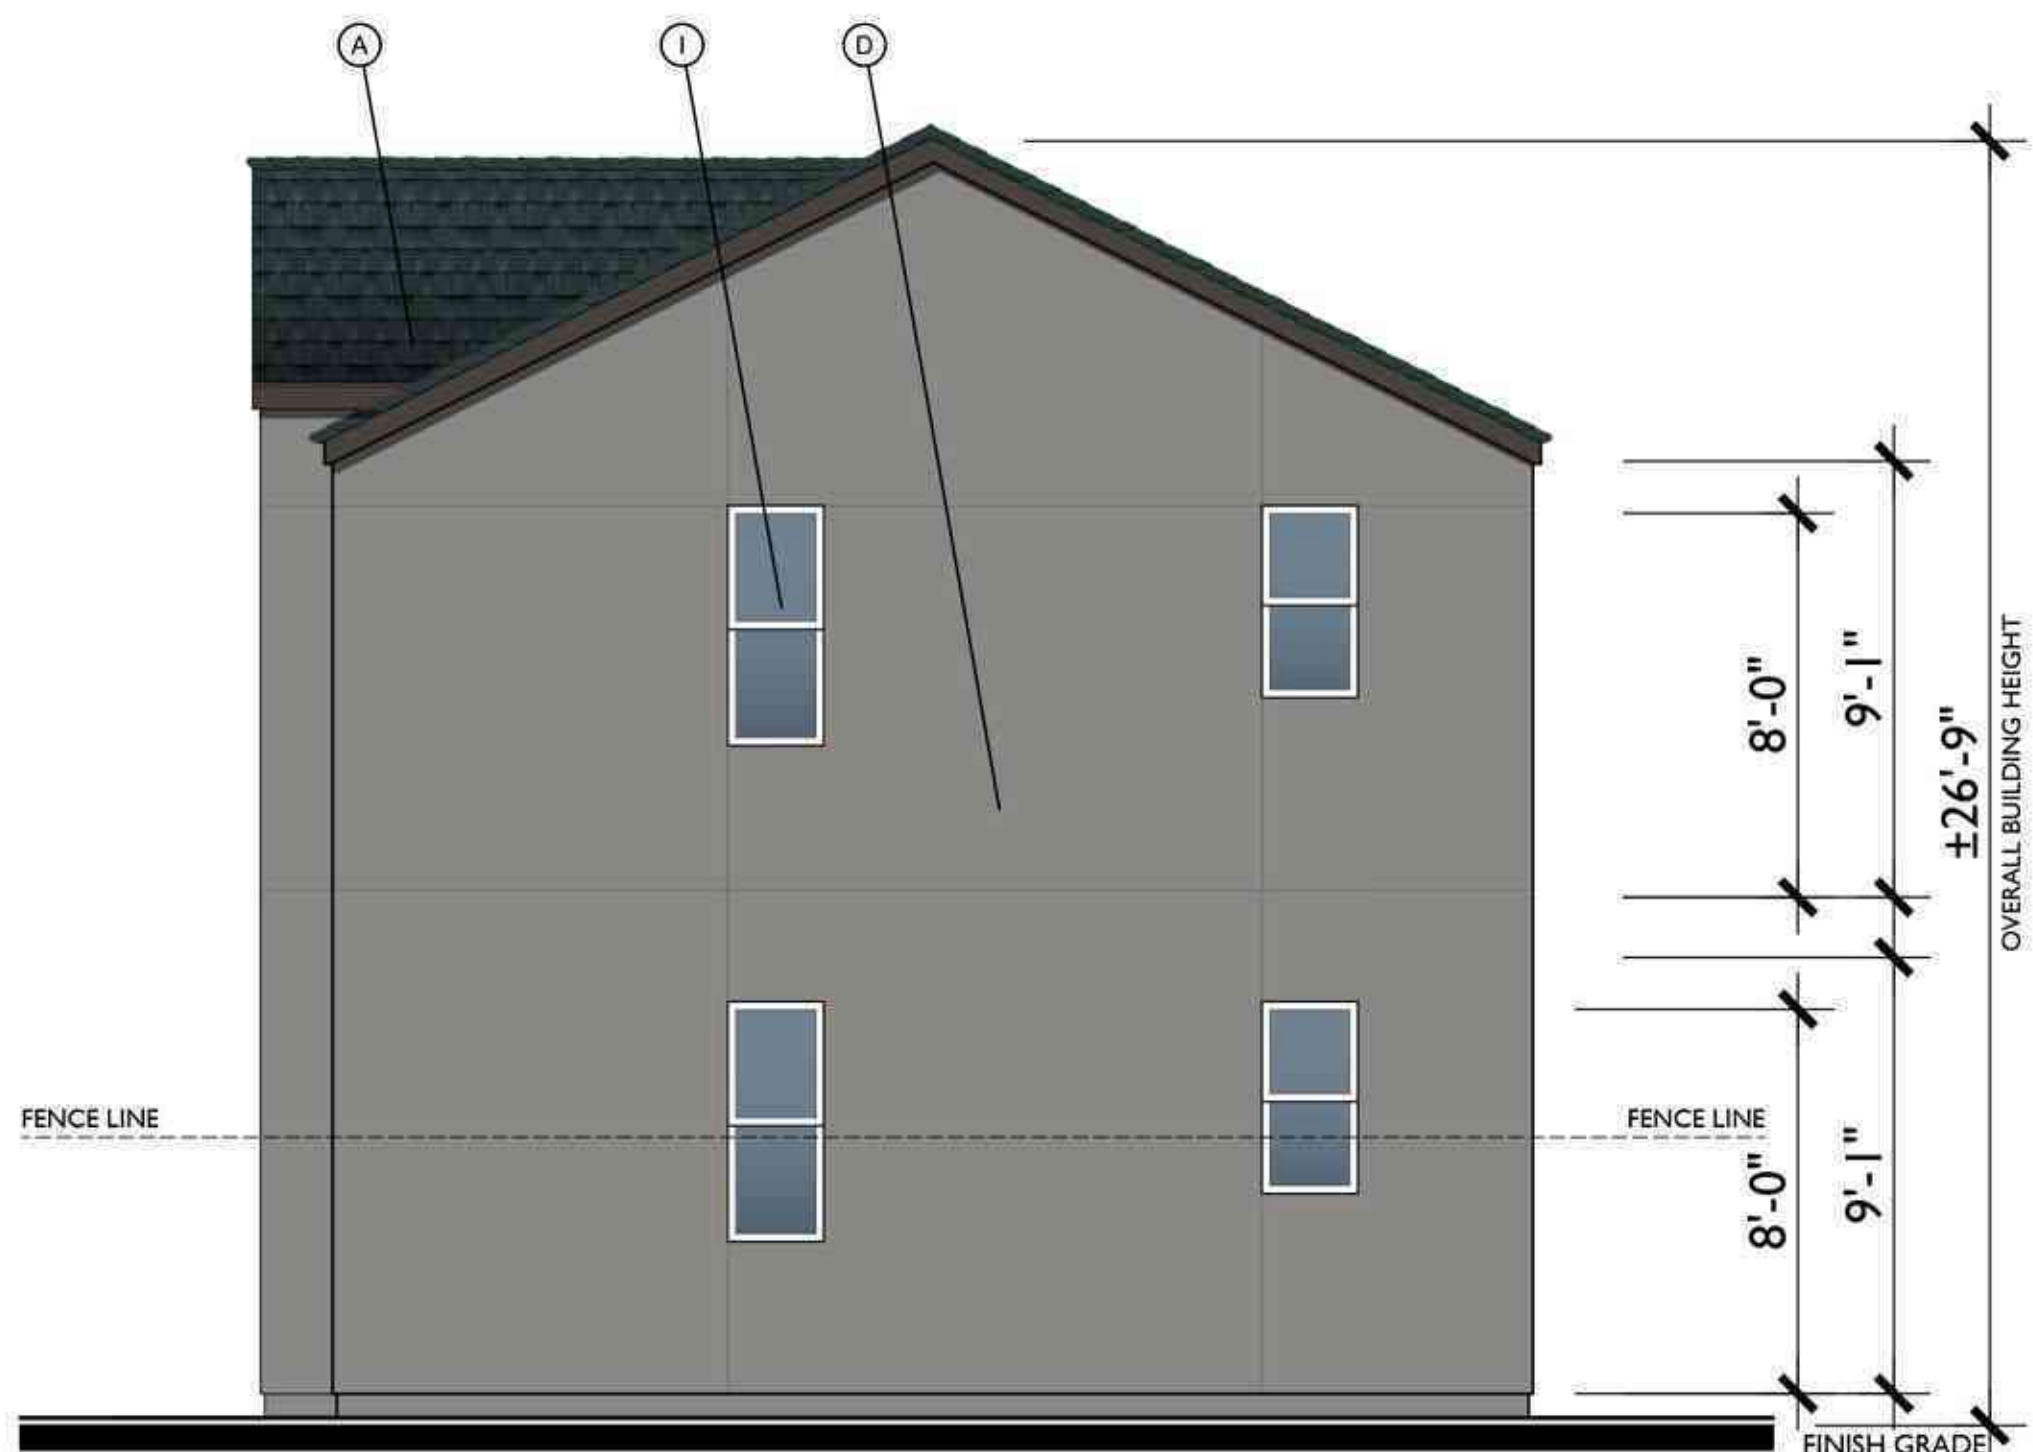

RIGHT




FRONT

C
1/4"=1'-0"

MATERIAL LEGEND

- A. COMPOSITE SHINGLES
- B. BOARD & BATT VERTICAL SIDING
- C. HARDY LAP SIDING
- D. STUCCO
- E. CONTINUOUS TRIM
- F. LIGHT FIXTURE
- G. CEMENTITIOUS TRIM
- H. STONE VENEER
- I. VINYL WINDOW

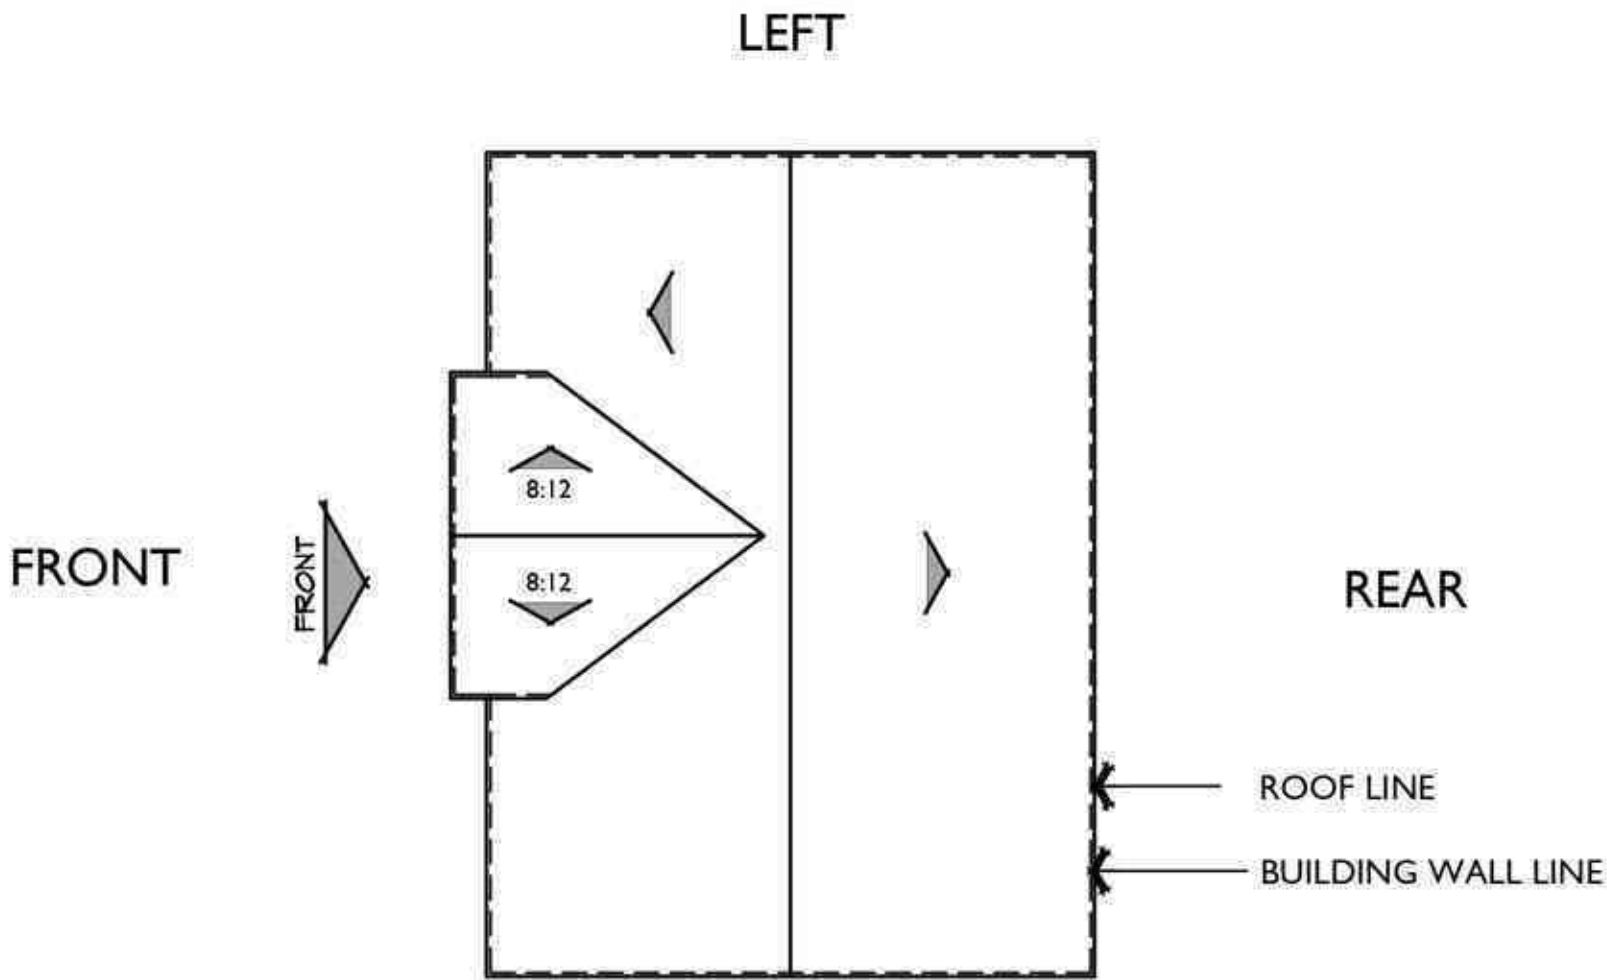


ROOF PLAN C
PITCH: 6:12
RAKE: 2"
EAVE: 2"
ROOF MATERIAL: COMPOSITE SHINGLE



REAR - ENHANCED

MATERIAL LEGEND

- A. COMPOSITE SHINGLES
- B. BOARD & BATT VERTICAL SIDING
- C. HARDY LAP SIDING
- D. STUCCO
- E. CONTINUOUS TRIM
- F. LIGHT FIXTURE
- G. CEMENTITIOUS TRIM
- H. STONE VENEER
- I. VINYL WINDOW

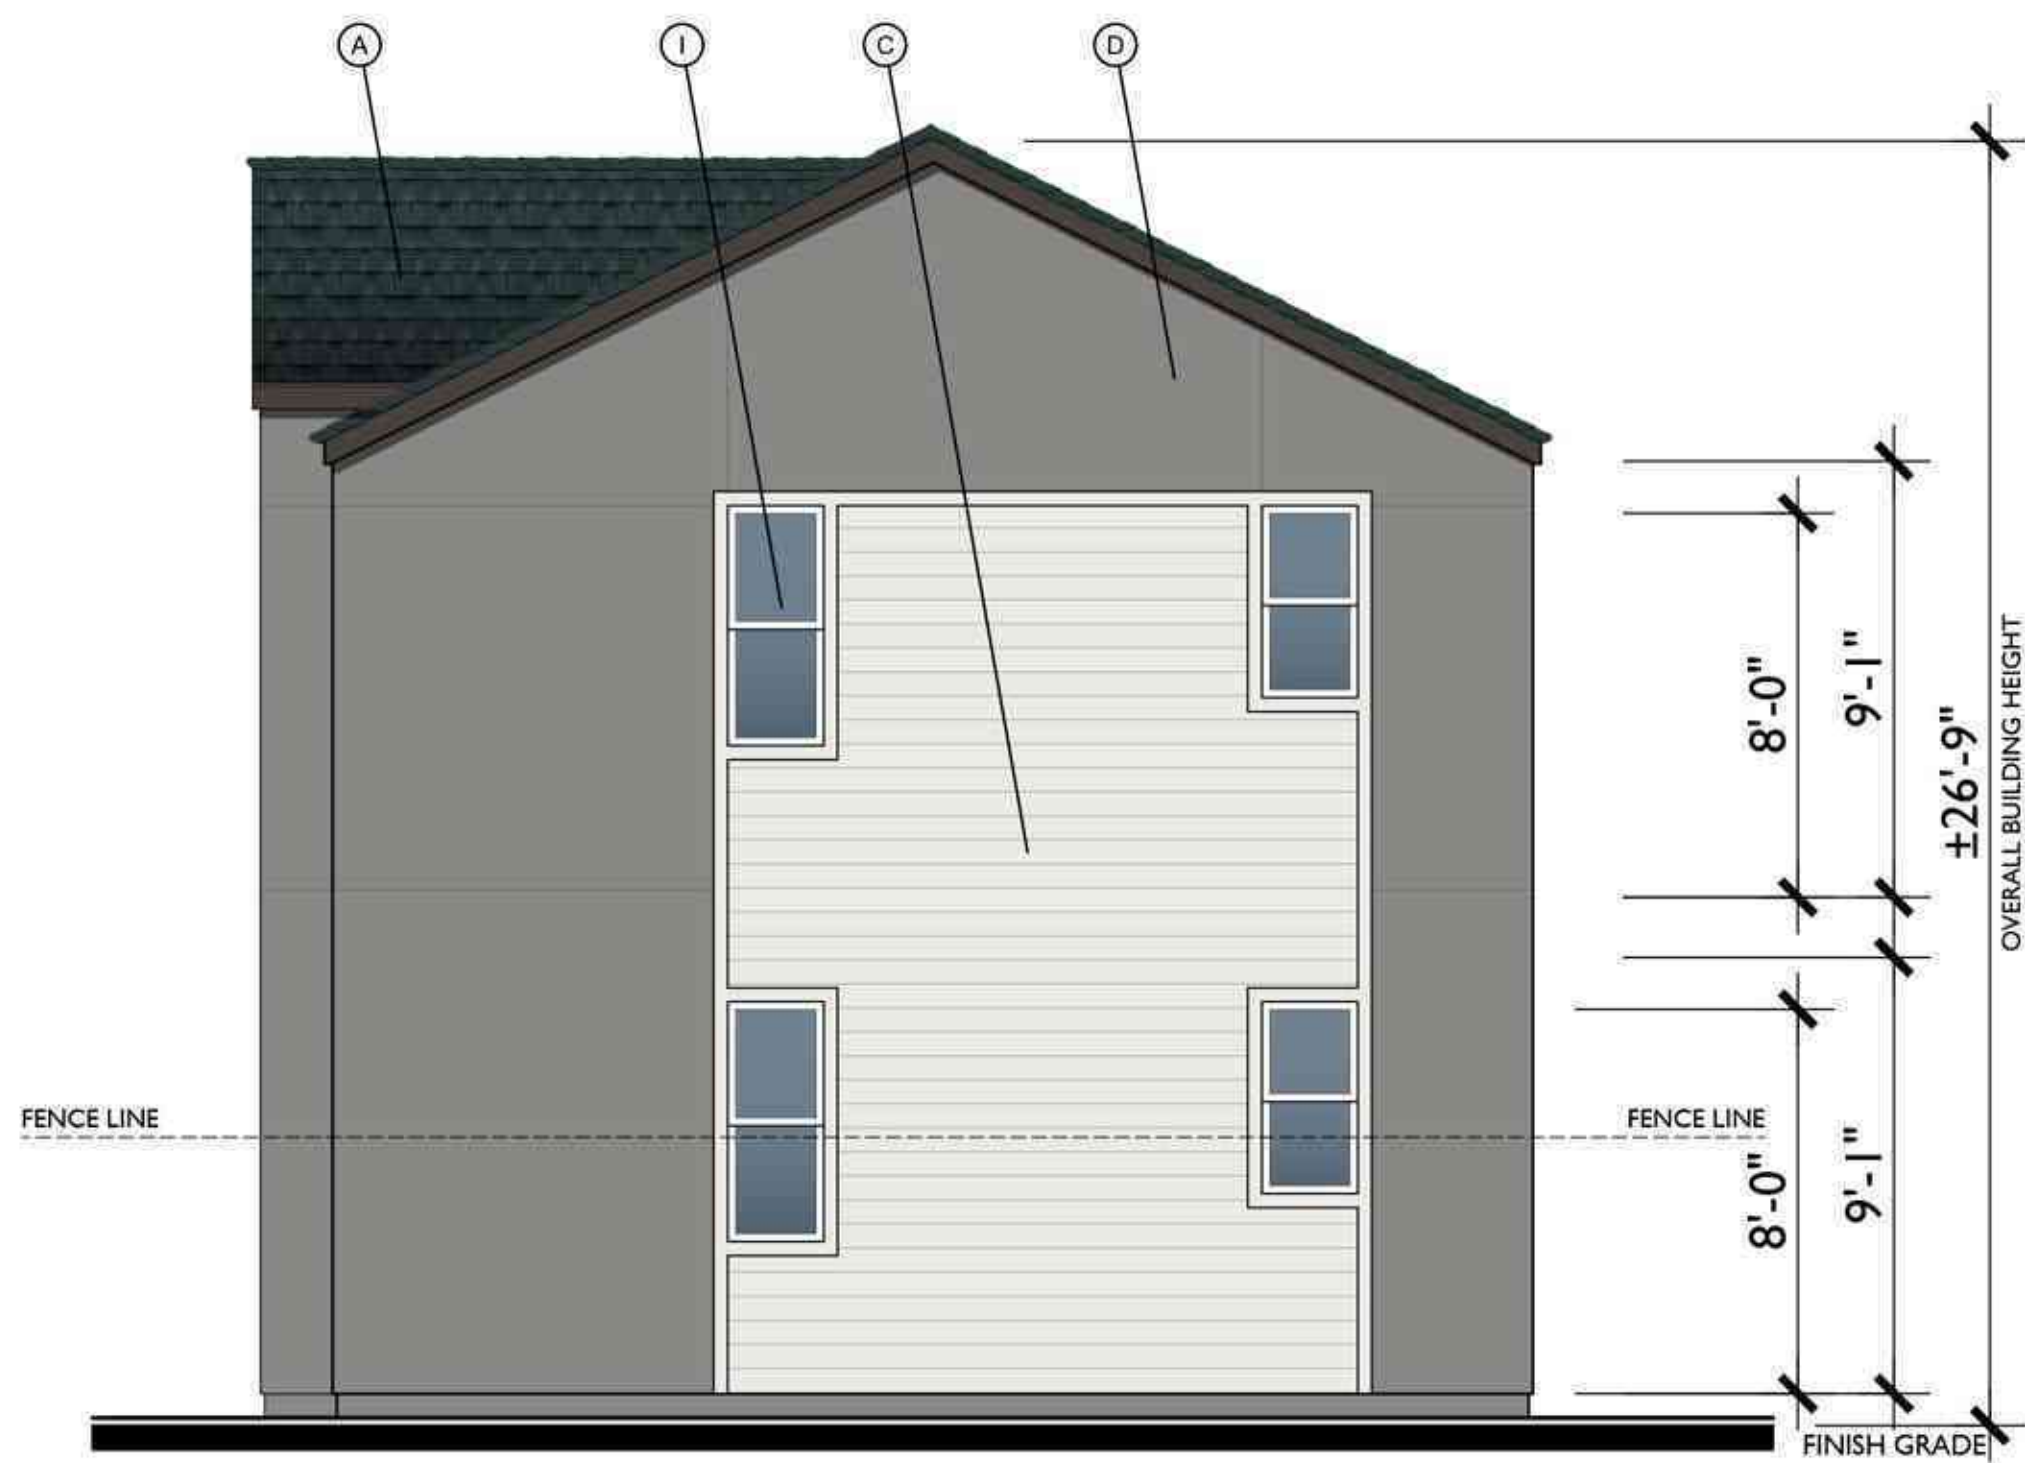

RIGHT - ENHANCED

Bassenian Lagoni ARCHITECTS

131 INNOVATION DR. STE 100, IRVINE, CA 92617 | 949.553.0100 | BASSENIANLAGONI.COM
These drawings and the "architectural works" (as defined in 17 U.S.C. § 101) depicted herein are the copyrighted intellectual property of Bassenian Lagoni Architects. They may not be reproduced, distributed, constructed, or used in any way without the express written permission of Bassenian Lagoni Architects. No license shall be implied from any delivery or possession of copies of these drawings.

VALENTINE AVE.
PLAN 4 | C ENHANCED ELEVATIONS

Sebastopol, California | 859.25270 | 05.07.2026



GRUPE
INVESTMENT
COMPANY INC.

COPYRIGHT 2026 BASSENIAN LAGONI ARCHITECTS
This copyright notice and use restrictions are "copyright management information" as defined in 17 U.S.C. § 1202 (c), and are included on copies of the copyrighted works to deter, detect, and police copyright infringement. They may not be removed or altered from any copy of these works or any derivatives of them without the express written permission of Bassenian Lagoni Architects.



Bassenian Lagoni • ARCHITECTS

131 INNOVATION DR. STE 100, IRVINE, CA 92617 | 949.553.0100 | BASSENIANLAGONI.COM
These drawings and the "architectural works" (as defined in 17 U.S.C. § 101) depicted herein are the copyrighted intellectual property of Bassenian Lagoni Architects. They may not be reproduced, distributed, constructed, or used in any way without the express written permission of Bassenian Lagoni Architects. No license shall be implied from any delivery or possession of copies of these drawings.

VALENTINE AVE.
STREET VIEW - VALENTINE AVE

Sebastopol, California | 859.25270 | 08.13.2026

COPYRIGHT 2026 BASSENIAN LAGONI ARCHITECTS
This copyright notice and use restrictions are "copyright management information" as defined in 17 U.S.C. § 1202 (c), and are included on copies of the copyrighted works to deter, detect, and police copyright infringement. They may not be removed or altered from any copy of these works or any derivatives of them without the express written permission of Bassenian Lagoni Architects.

GRUPE
INVESTMENT
COMPANY INC.



Bassenian Lagoni • ARCHITECTS

131 INNOVATION DR. STE 100, IRVINE, CA 92617 | 949.553.0100 | BASSENIANLAGONI.COM
These drawings and the "architectural works" (as defined in 17 U.S.C. § 101) depicted herein are the copyrighted intellectual property of Bassenian Lagoni Architects. They may not be reproduced, distributed, constructed, or used in any way without the express written permission of Bassenian Lagoni Architects. No license shall be implied from any delivery or possession of copies of these drawings.


VALENTINE AVE.
BIRD EYE VIEW

Sebastopol, California | 859.25270 | 08.28.2026

GRUPE
INVESTMENT
COMPANY INC.

COPYRIGHT 2026 BASSENIAN LAGONI ARCHITECTS
This copyright notice and use restrictions are "copyright management information" as defined in 17 U.S.C. § 1202 (c), and are included on copies of the copyrighted works to deter, detect, and police copyright infringement. They may not be removed or altered from any copy of these works or any derivatives of them without the express written permission of Bassenian Lagoni Architects.

SCALE: 1"=20'-0"

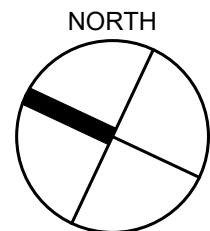

The RADEAN arm mount luminaire is the perfect choice for pedestrian applications where daytime aesthetics and visual comfort are needed. Adding architectural flair to any space, the RADEAN's low-profile shape and smooth curves blend in while adding a touch of elegance.

Perfect for campuses, parks, pedestrian malls, courtyards and pathways, the RADEAN arm mount is the Architect's choice to provide beautiful aesthetics both day and night.

RADI LED	P1 3,000 Lumens	27K 2700K	SYM Symmetric type IV	MVCLT¹ 277 ²	SPA Square pole mounting (includes adapter)
	P2 5,000 Lumens	30K 3000K	ASY Asymmetric type IV	210² 247	SPB Round pole mounting
	P3 7,200 Lumens	35K 3500K	PATH Pathway type III	208² 480	WEA Wall bracket
	P4 11,000 Lumens	40K 4000K			
	P5 16,000 Lumens	50K 5000K			

Accessories Optional accessories 840S 840SE 840E 840S 840SE 840E For more complete optional parts and prices, visit us online.	NOTES 2700K and 3300K may require extended lead times. - WAO2 driver operates at any line voltage from 160-277V (50/60 Hz). Single phase (SP) requires 120, 277 or 540 voltage option. Double from 12V requires 200, 277 or 540 voltage option. - NEZAR2 not available with 0 or FAO. Must link to external right-hand motor. Does not include emergency release. For more information refer to 3300K cycle mount section. - DMD not available with NEZAR2 or FAO. - Also available as a separate accessory: see Accessories Information. Shroud is field installable in 4" increments.
--	---

 **LITHONIA LIGHTING** COMMERCIAL OUTDOOR 1 Acuity Way, Decatur, GA 30035 • Phone: 1-800-765-SERV (7378) • www.lithonia.com RAD1 LED
© 2011-2025 Acuity Brands Lighting, Inc. All rights reserved. Rev. 12/08/25



The Lithonia Lighting CNY LED AL0 canopy luminaire is a versatile, energy-efficient solution for surface-mount applications for walkways, overhangs, and parking garages. Adjustable switch panel easily changes lumen output, color temperature, integrated photocell, and integrated motion sensor. The low profile frosted lens creates a visually comfortable illumination and even distribution.

- FEATURES:**
- 3 power levels deliver 5,000 - 10,000 lumens.
 - Switchable CCT (30K/40K/50K) offers warm, cool, and daylight in a single fixture.
 - Integrated On/Off photocell
 - Integrated occupancy sensor can be turned on, off, or set to 10% dim
 - Install by surface mount, junction box, or pendant mount
 - IK08 Impact resistant polycarbonate frosted lens
 - IP65 rated, die cast aluminum housing

Catalog Number	UPC	CI Code	Number of fixtures per pallet	Traditional Replacement
CNY LED AL0 SWH2 UNCLF PE PIR D08 M2	00187530495041	*284HJH	180	Up to 250W H83
CNY LED AL0 SWH2 UNCLF PE PIR H18 M2	00187530495126	*284HJH	180	Up to 250W H83

Accessories: Order as separate catalog number.

CNYDCP D08	14 inch x 14 inch Beauty Cover Plate
CNYEX F7WC M12	Field Installable emergency battery: 7W

Lumen Output:

Lumen Output	Input Wattage	CT/BCR	Delivered Lumens	Lumens Per Watt
5,000	34	3000K	4769	139
		4000K	4794	147
		5000K	4777	143
		3000K	7369	133
7,100	52	4000K	7803	144
		5000K	7291	147
		3000K	9594	133
		4000K	9894	136
10,000	75	5000K	9529	125


CONTRACTOR SELECT CNY LED ALO Page 1 of 1

NOTES THIS SHEET:

1. S1: RAD1-LED-P5-40K-ASY-HS
2. S2: RAD1-LED-P5-40K-PATH-HS
3. A: CNY-LED-ALO-SWW2-UVOLT-PE-PIR-DDB-M2

Richard C. Smith, PE richard@hcs-eng.com
Bhupendra Patel, PE bhupendra@hcs-eng.com

PROJECT #: 2026.054

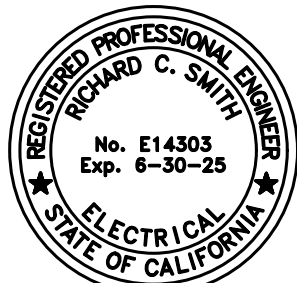

STAMP

[illegible]


VESTING TENATIVE
8100 VALENTINE AVENUE
SEBASTOPOL, CA

PHOTOMETRIC STUDY

Project number	2026.054
Date	MARCH XX, 2026
Drawn by	CM & LM
Checked by	RCS

E1.0

Scale	AS NOTED
-------	----------

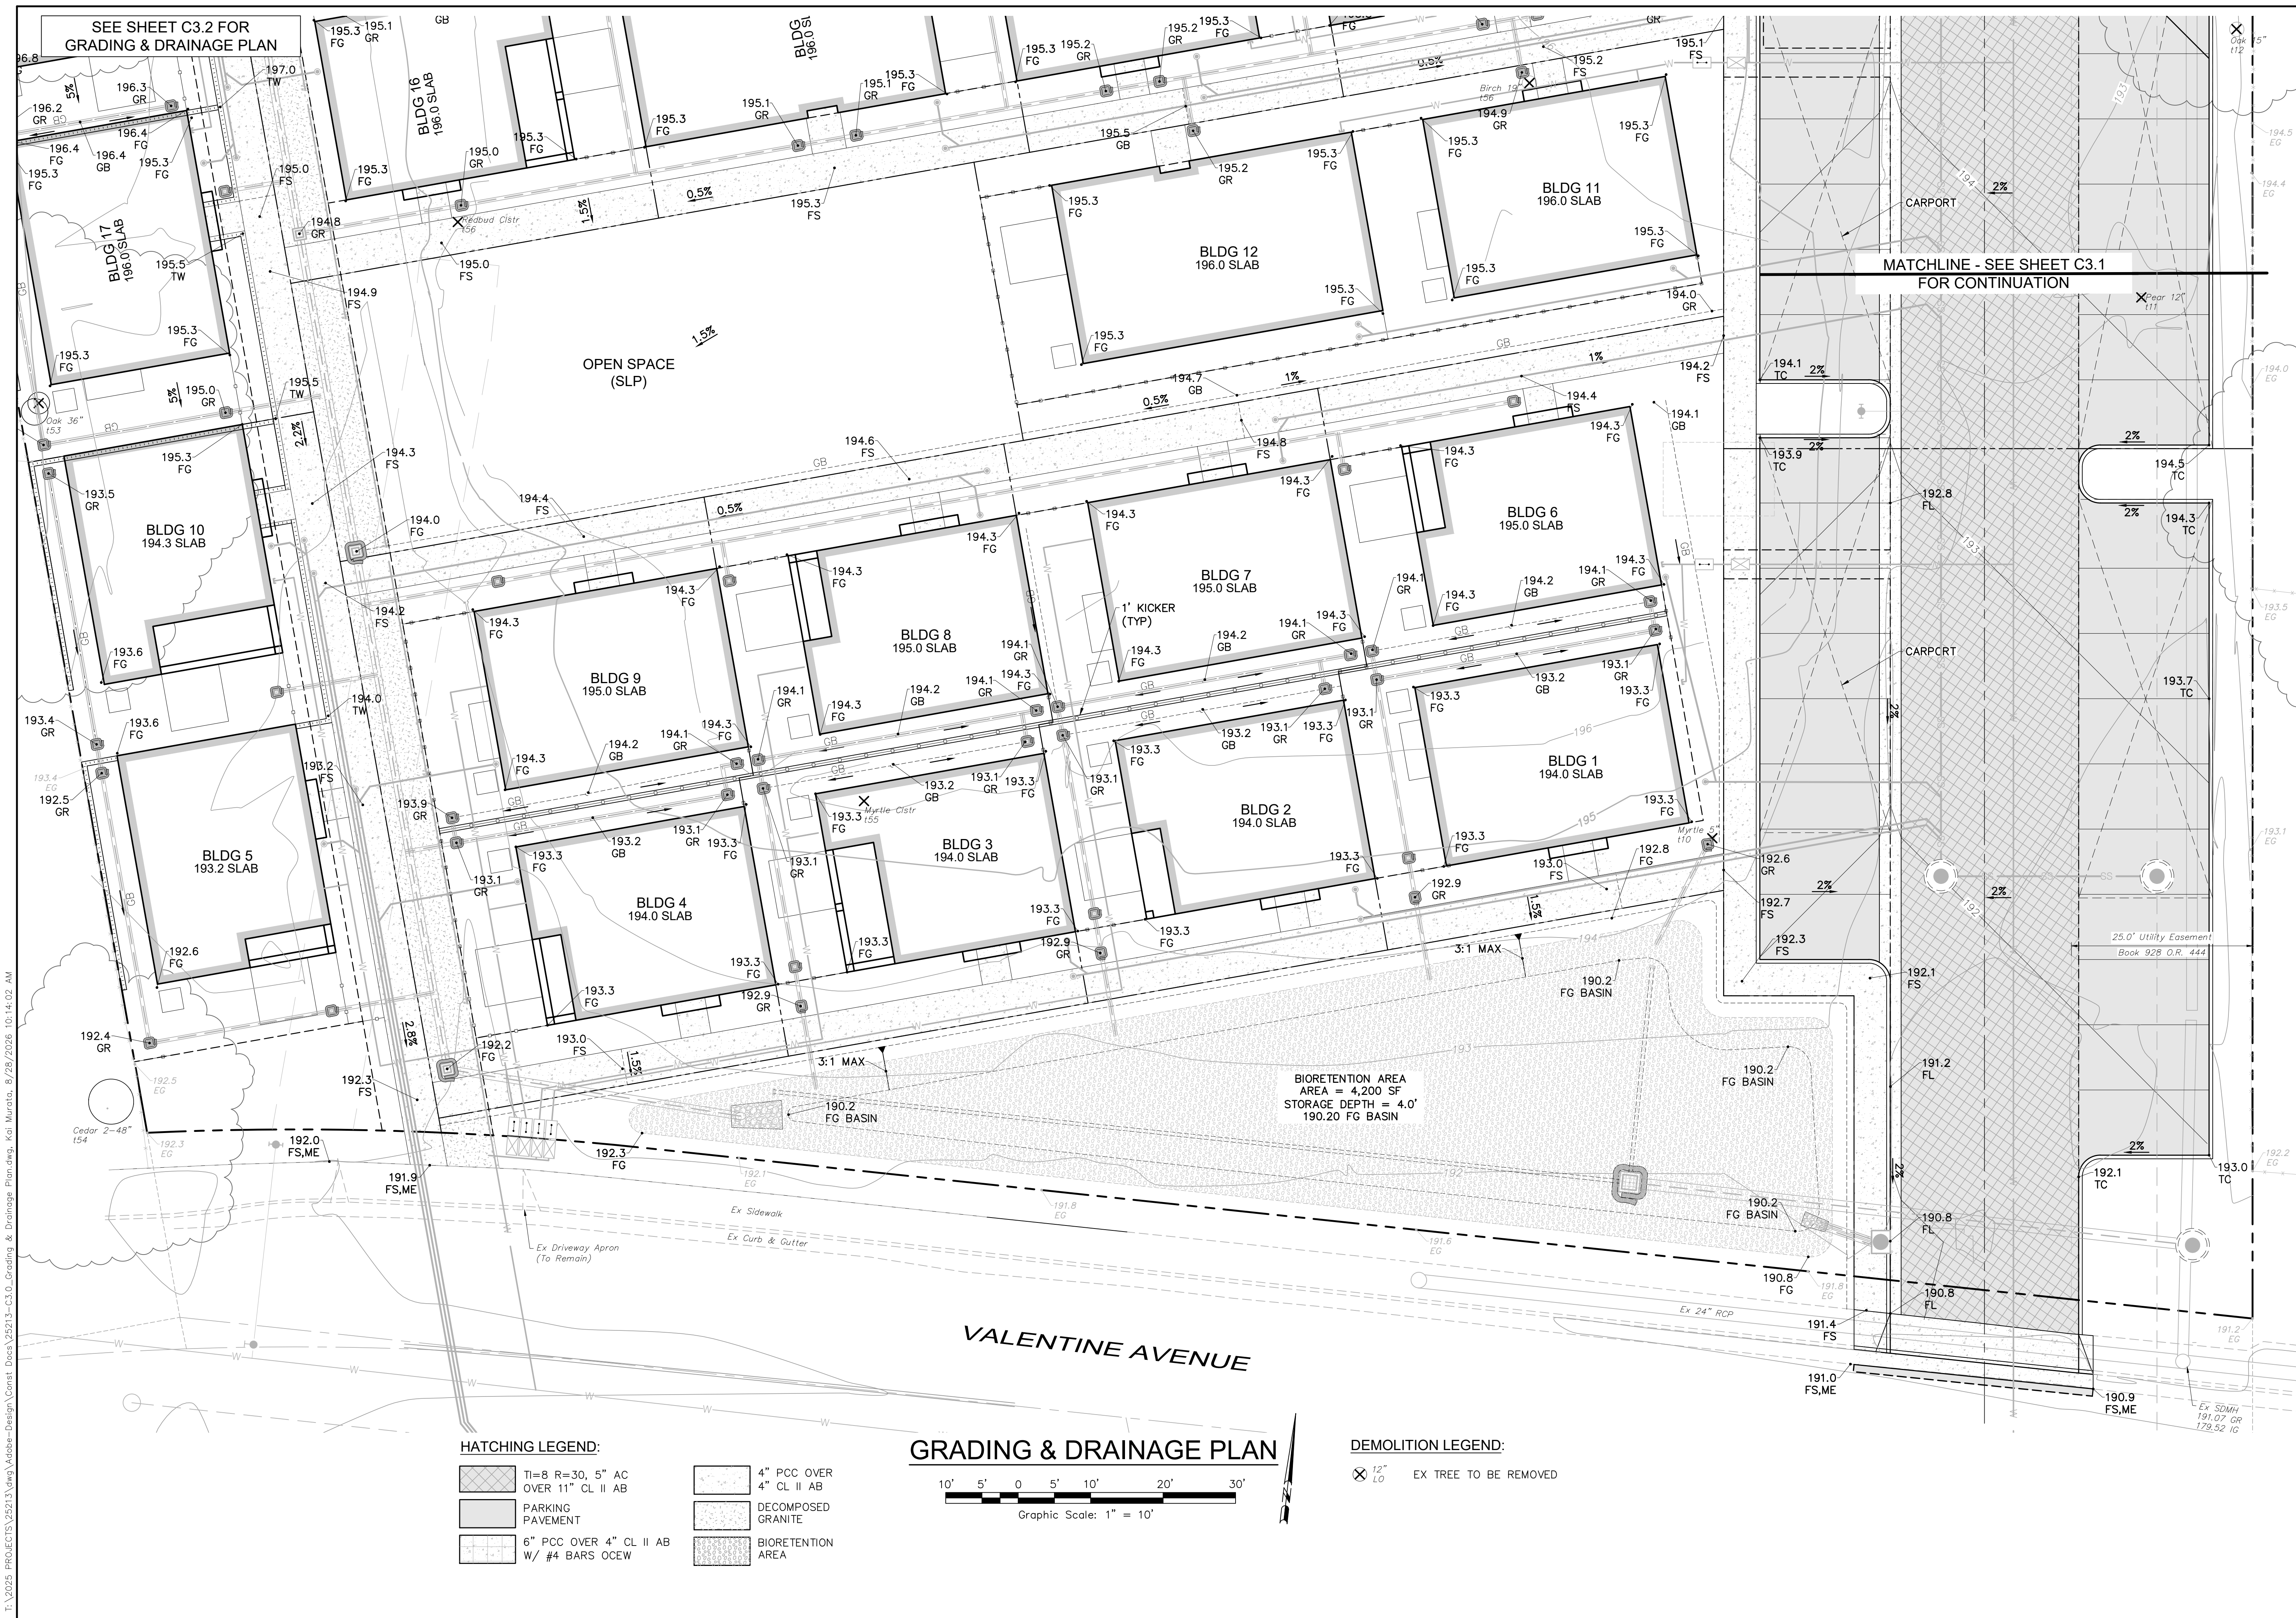

T:\2025 PROJECTS\25213\dwg\Adobe-Design\Const Docs\25213-C3.0_Grading & Drainage Plan.dwg, Kai Murda, 8/28/2026 10:14:02 AM

SCALE: AS SHOWN

DATE: August 28, 2026

DESIGN BY: KM

DRAWN BY: KM,LL

CHECKED BY: AP,CT

VESTING TENTATIVE MAP

VALENTINE AVENUE

PRELIMINARY GRADING & DRAINAGE PLAN

8100 Valentine Avenue

Sebastopol, California

APN 004-510-054

adobe associates, inc.

civil engineering | land surveying | wastewater

1220 N. Dutton Ave., Santa Rosa, CA 95401

P: (707) 541-2300 F: (707) 541-2301

Website: www.adobeinc.com

Revisions

No.	Date	Description	Approved

Sheet

C3.0


5 of 9 Sheets

Job 25213

T:\2025 PROJECTS\25213\dwg\Adobe-Design\Const Docs\25213-C3.0_Grading & Drainage Plans.dwg, Kai Murata, 8/28/2026 10:14:56 AM

MATCHLINE - SEE SHEET C3.0
FOR CONTINUATION


MATCHLINE - SEE SHEET C3.2
FOR CONTINUATION

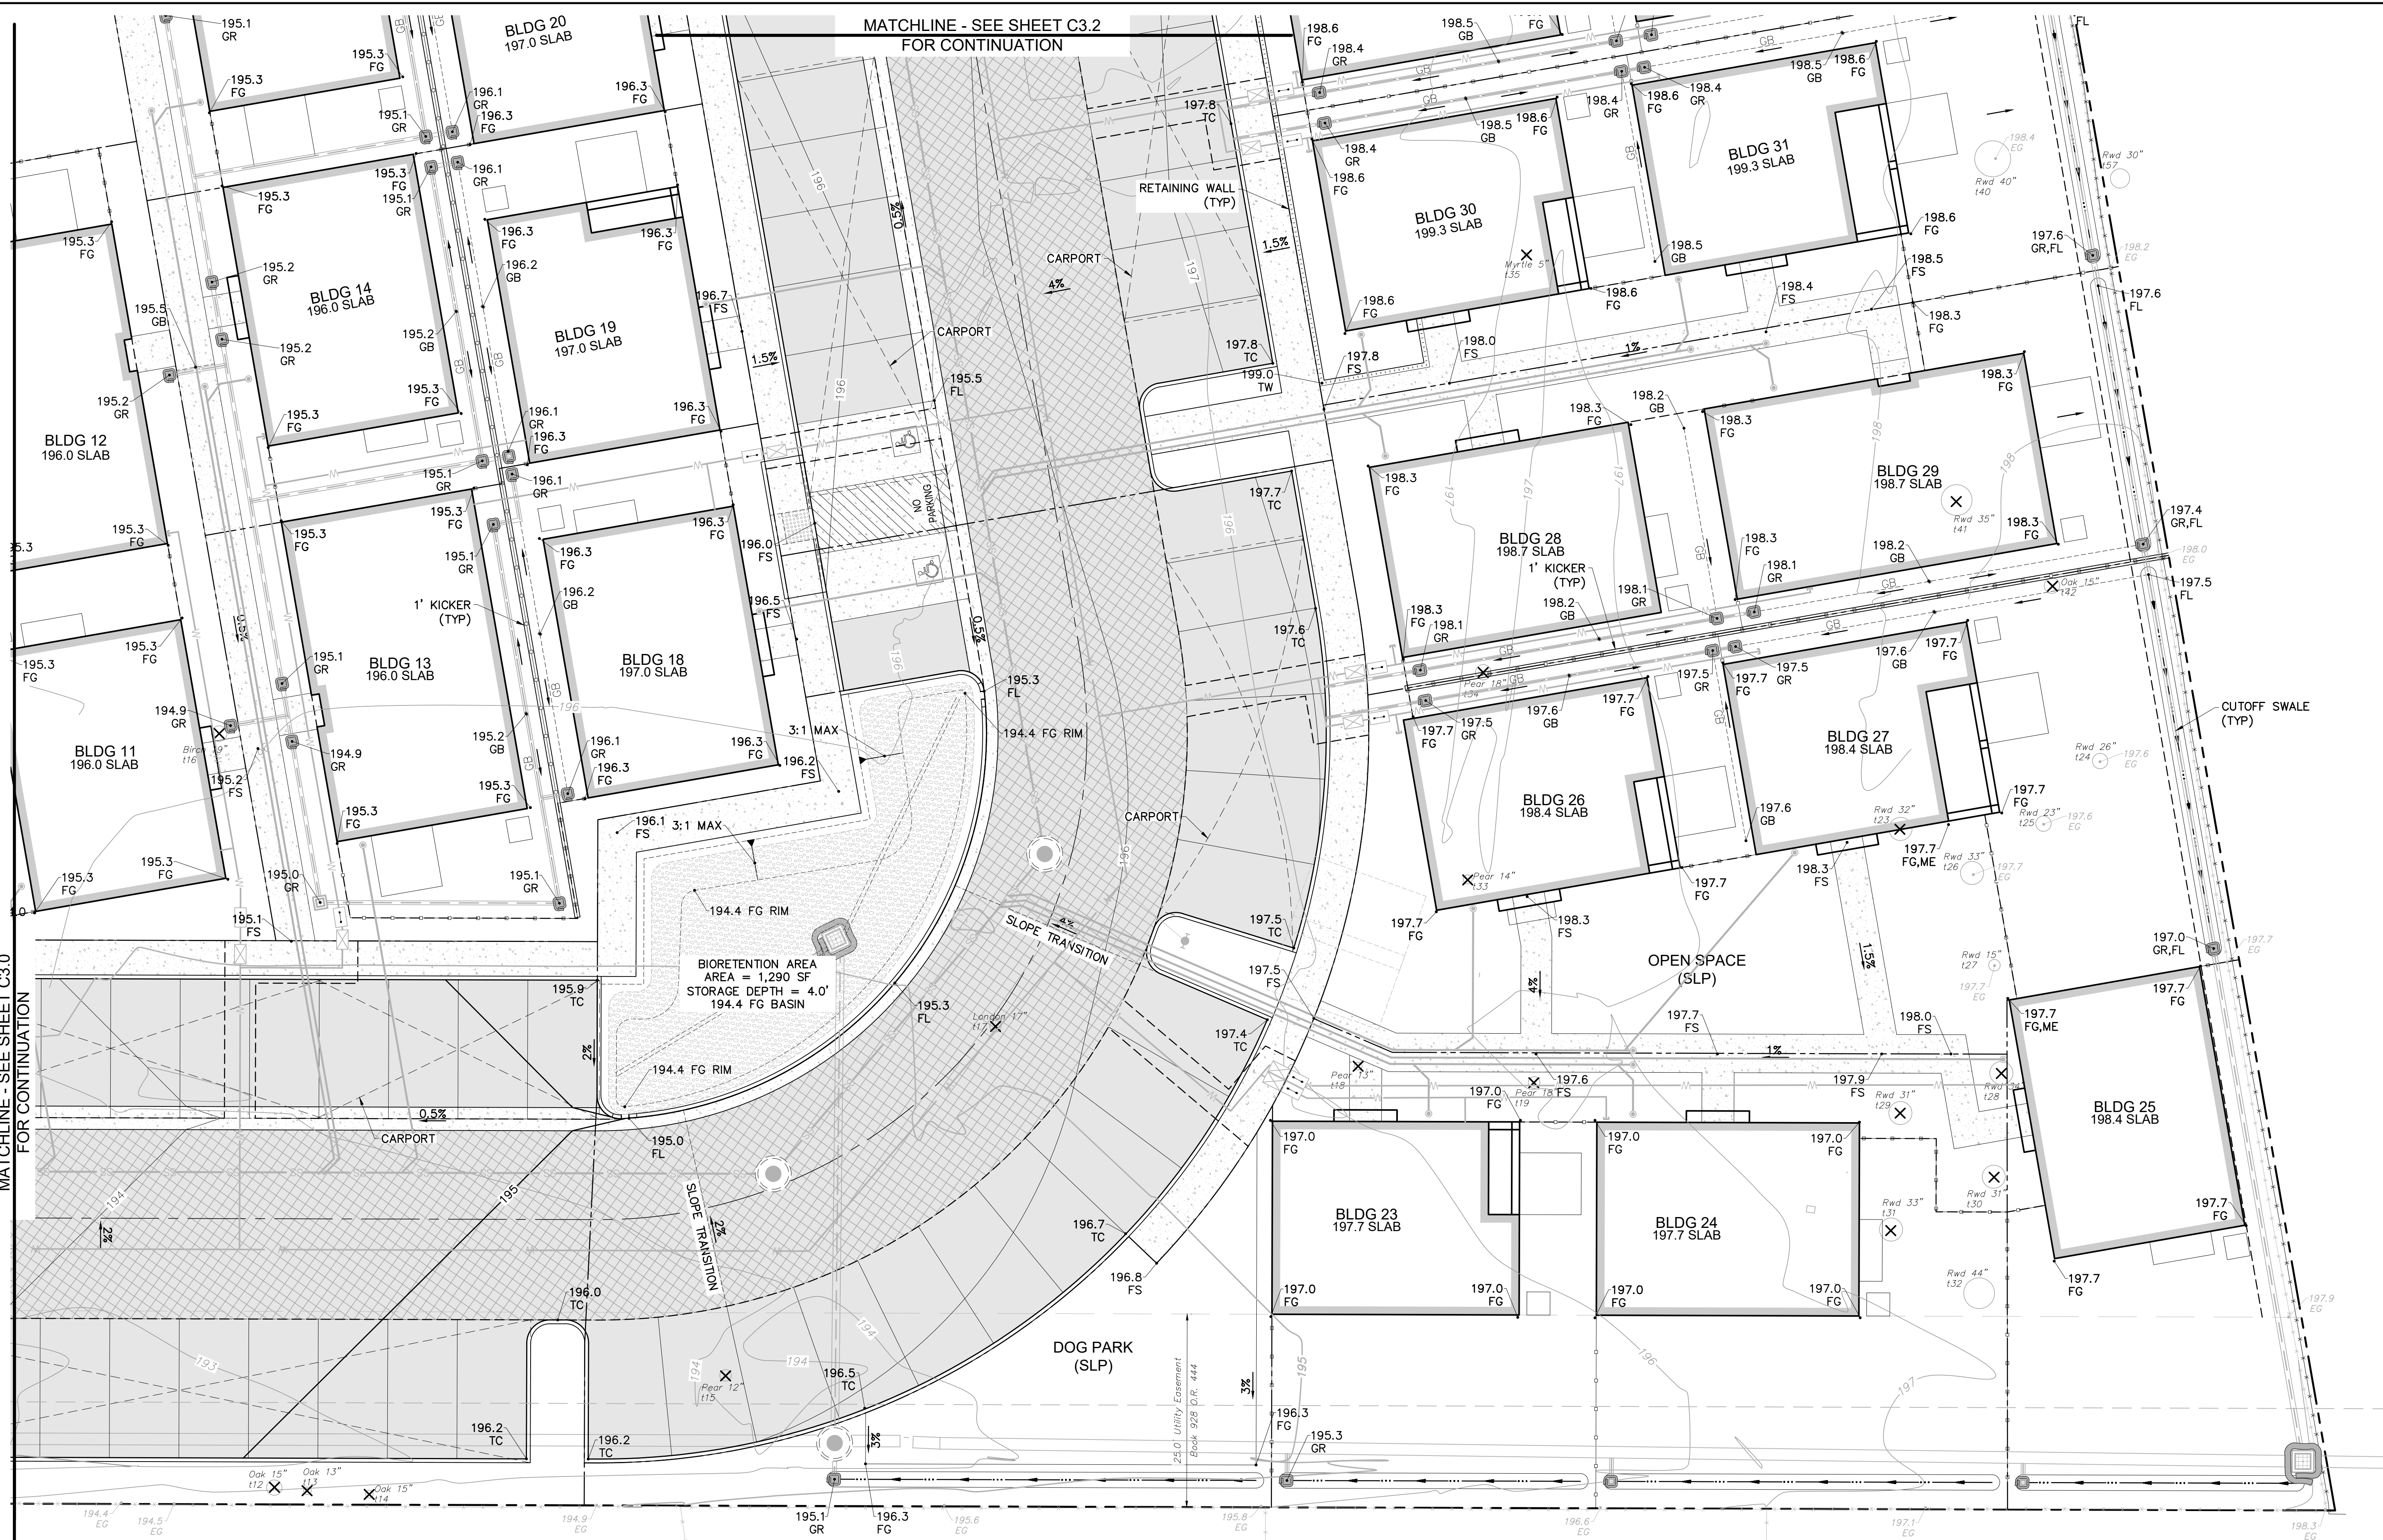

DEMOLITION LEGEND:

⊗ EX TREE TO BE REMOVED

GRADING & DRAINAGE PLAN

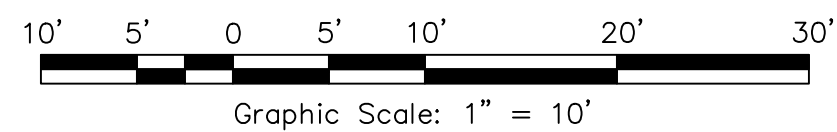

HATCHING LEGEND:

	4" PCC OVER 4" CL II AB		4" PCC OVER 4" CL II AB
	PARKING PAVEMENT		DECOMPOSED GRANITE
	6" PCC OVER 4" CL II AB W/ #4 BARS O/CW		BIORETENTION AREA

VESTING TENTATIVE MAP
VALENTINE AVENUE
PRELIMINARY GRADING & DRAINAGE PLAN

SCALE: AS SHOWN
Date: August 28, 2026
Design by: KM
Drawn by: KM,LL
Checked by: AP,CT


Sheet
C3.1

6 of 9 Sheets
Job 25213

adobe associates, inc.

civil engineering | land surveying | wastewater
1220 N. Dutton Ave., Santa Rosa, CA 95401
P: (707) 541-2300 F: (707) 541-2301
Website: www.adobeinc.com


Cathy Talbot
Cathy Rhea Talbot PE 91962
My license expires 3/31/2027

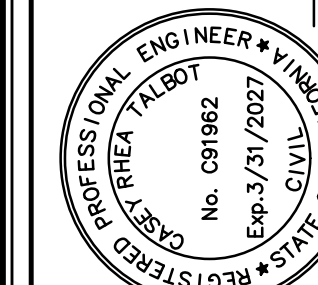

APN 004-510-054

Revisions	No.	Date	Description	Approved


T:\2025 PROJECTS\25213\dwg\Adobe-Design\Const\25213-C4.0_Utility Plan.dwg, Kai Murata, 8/28/2026 10:14:29 AM

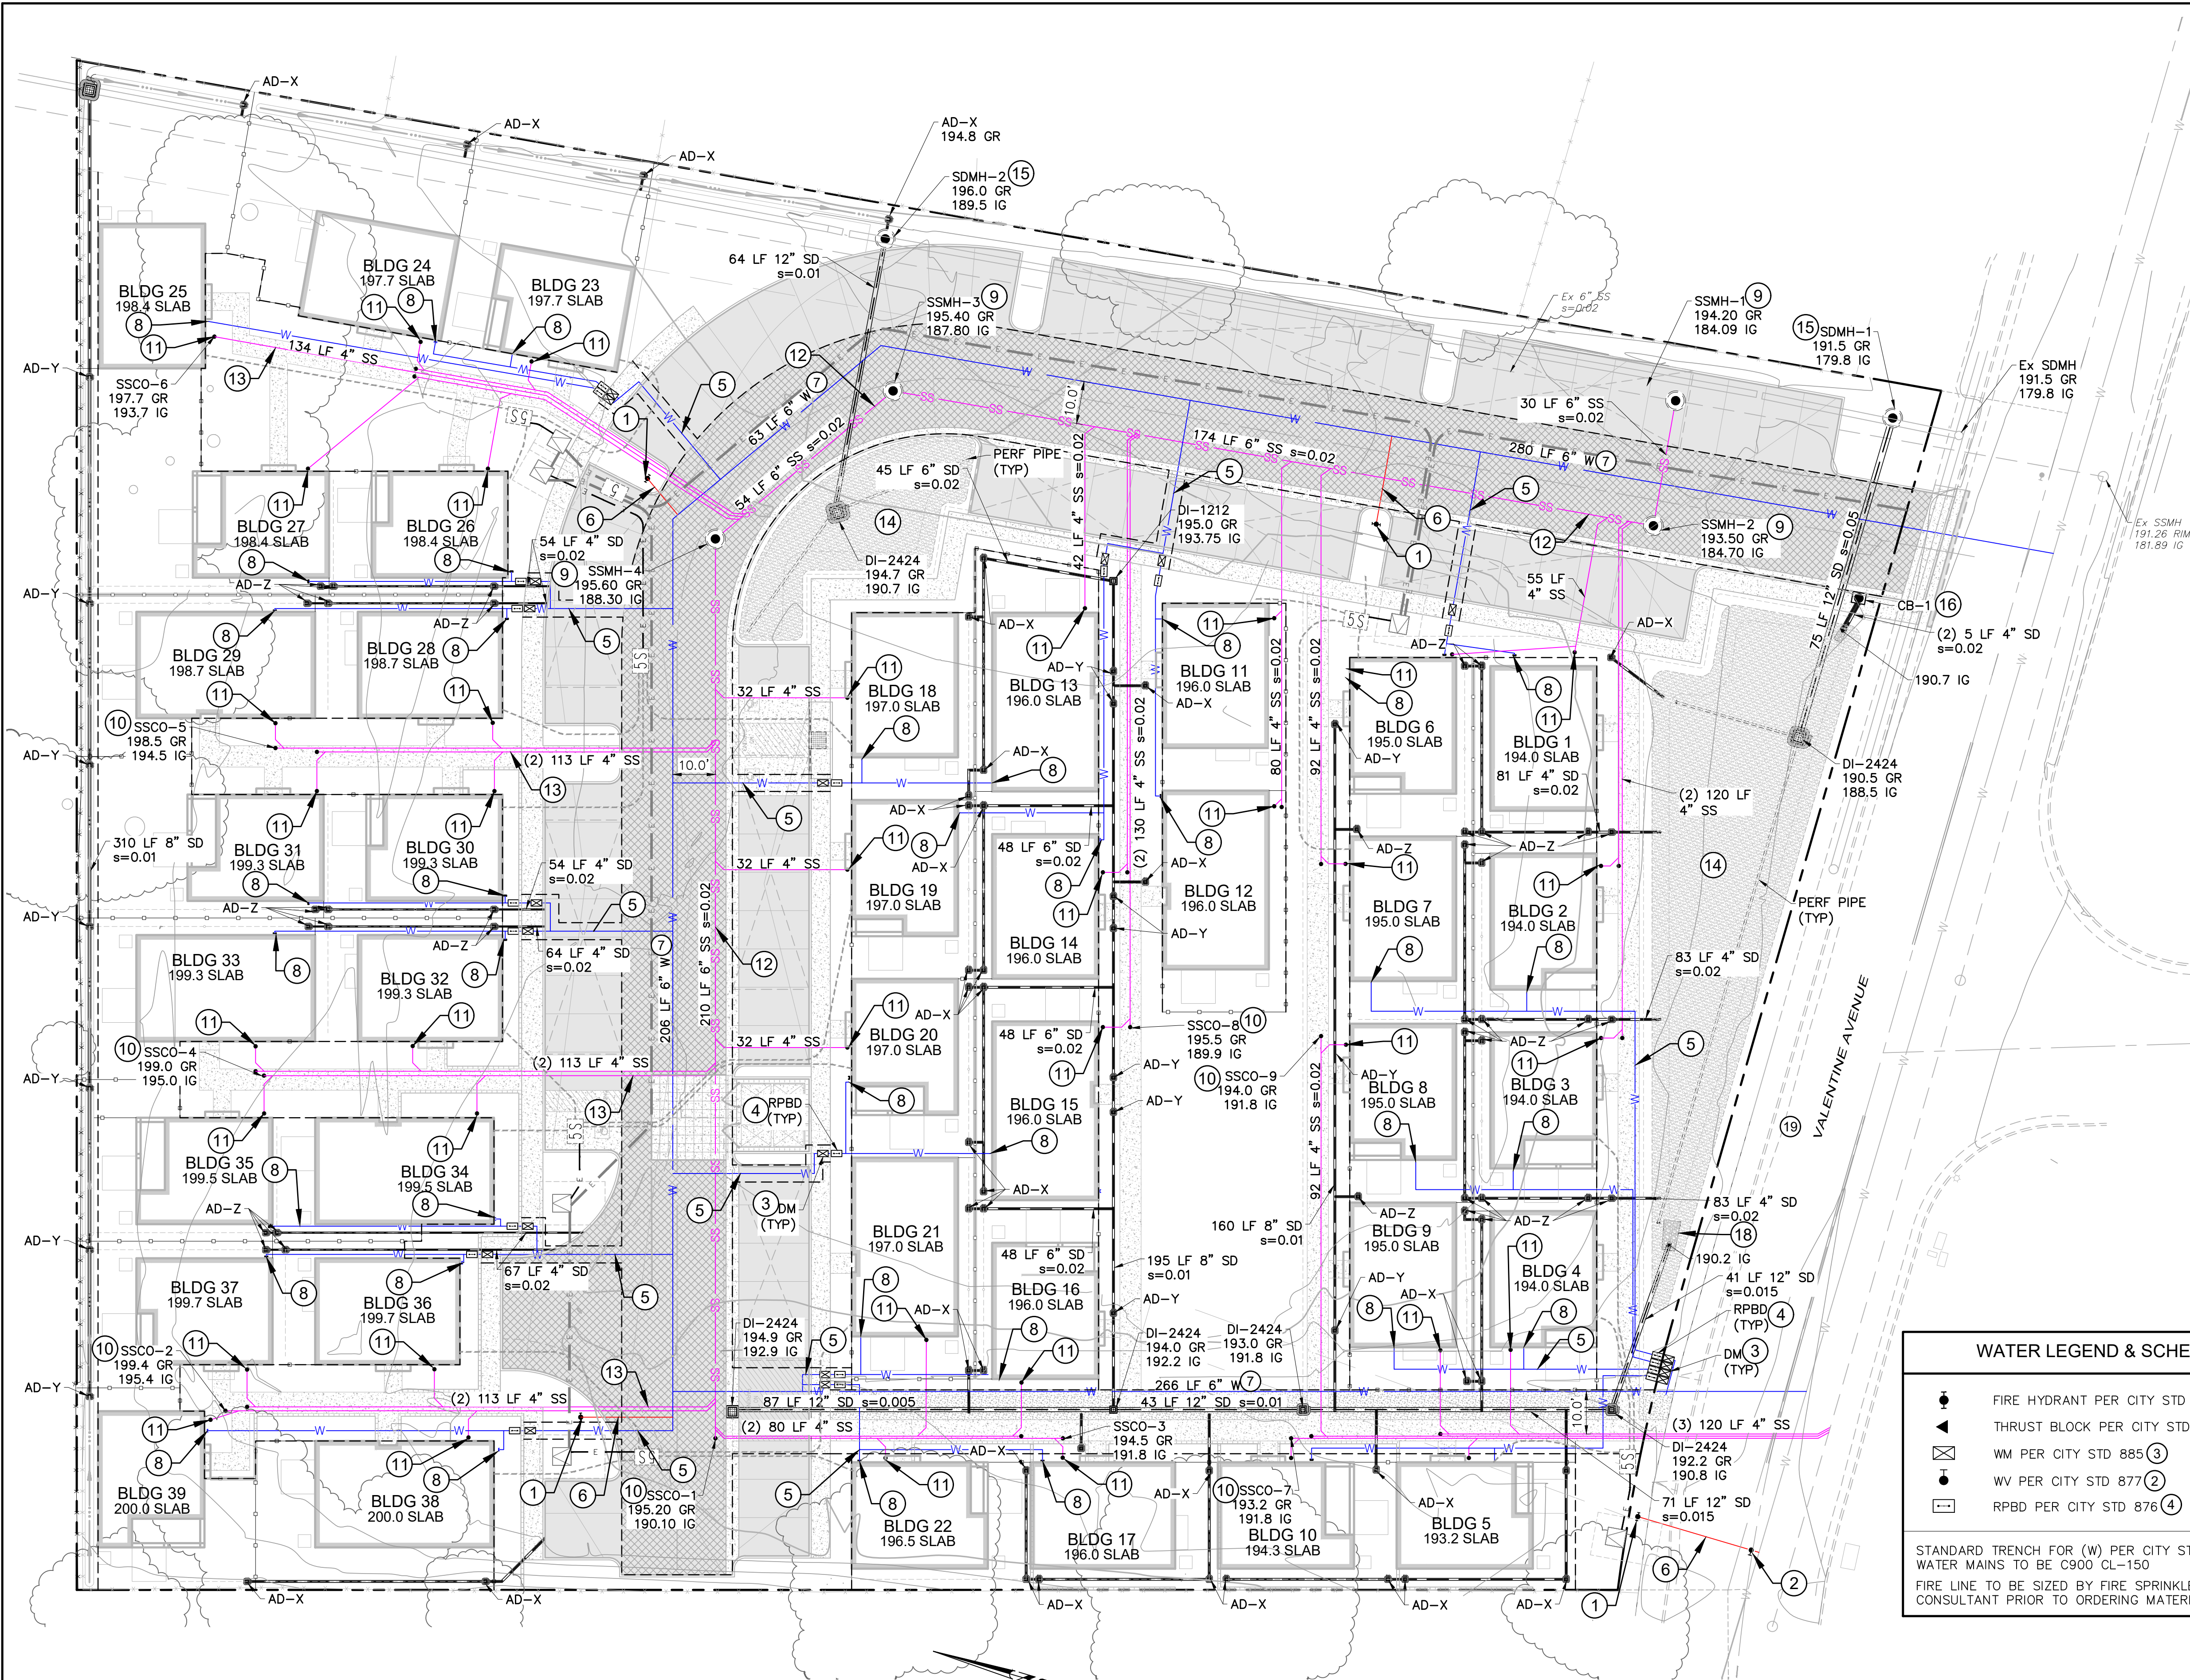

HATCHING LEGEND:

	TI=8 R=30, 8" AC OVER 11" CL II AB		4" PCC OVER 4" CL II AB
	PARKING PAVEMENT		DECOMPOSED GRANITE
	6" PCC OVER 4" CL II AB W/ #4 BARS OCEW		BIORETENTION AREA

UTILITY PLAN

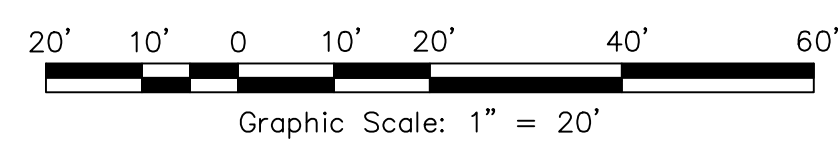

LEGEND:

	EX PUBLIC WATER
	PRIVATE FIRE WATER
	WATER
	PRIVATE SANITARY SEWER MAIN (1% MIN)
	SEWER LATERAL (2% MIN)
	JOINT TRENCH
	SERVICE CABLES

SANITARY SEWER SCHEDULE

SSMH NO 1-4	PER CITY STD 500 (9)
SSCO'S	ADJUST TO GRADE, PER CITY STD 505 (11)
SS TRENCH	PER CITY STD R-1.4
SS LATERALS	PER CITY STD 513 (13)
ALL SS MAIN SHALL BE SDR-26	

STORM DRAIN SCHEDULE (17)

DI-1212	OLDCASTLE MODEL DI-1212
DI-2424	OLDCASTLE MODEL DI-2424
AD-X	6" NDS DRAIN WITH GRATE (OR APPROVED EQUAL)
AD-Y	8" NDS DRAIN WITH GRATE (OR APPROVED EQUAL)
AD-Z	4" NDS DRAIN WITH GRATE (OR APPROVED EQUAL)
FOUNDATION DRAINS PER GEOTECH'S RECOMMENDATION	
ALL DOWNSPOUTS TO BE TIED TO UNDERGROUND SD SYSTEM WITH 4" SD, S=0.010 (MIN). (SAP)	
STORM DRAIN PIPE SHALL BE RCP, PVC, OR HDPE. (MEETING CALTRANS SEC. 64 SPECIFICATIONS).	

WATER LEGEND & SCHEDULE

	FIRE HYDRANT PER CITY STD 857 (1)
	THRUST BLOCK PER CITY STD 854
	WM PER CITY STD 885 (3)
	WV PER CITY STD 877 (2)
	RPBD PER CITY STD 876 (4)

STANDARD TRENCH FOR (W) PER CITY STD R-1.4
WATER MAINS TO BE C900 CL-150
FIRE LINE TO BE SIZED BY FIRE SPRINKLER
CONSULTANT PRIOR TO ORDERING MATERIALS

KEYNOTES

- FIRE HYDRANT
- WATER GATE VALVE
- 1" WATER METER
- 1" REDUCE PRESSURE BACKFLOW DEVICE (RPBD)
- 1.5" WATER LATERAL 1,840 LF
- 6" FIRE WATER LATERAL 85 LF
- 6" WATER MAIN (PUBLIC) 815 LF
- 1.5" WATER STUB (PRIVATE)
- 48" SEWER MANHOLE (PUBLIC)
- SEWER MAINLINE CLEANOUT (PUBLIC)
- SEWER CLEANOUT AT BUILDING (PRIVATE)
- 6" SEWER MAIN (PUBLIC) 477 LF
- 4" SEWER LATERAL (PRIVATE) 2,530 LF
- BIORETENTION FACILITY 5,490 SF
- 48" STORMDRAIN MANHOLE (PRIVATE)
- STORMDRAIN CATCH BASIN (PRIVATE)
- DROP-INLET/AREA DRAIN (SEE SCHEDULE)
- STORM OUTFALL ROCK RIP-RAP

Revisions

No.	Date	Description	Approved

adobe associates, inc.
civil engineering / land surveying / wastewater
1220 N. Dutton Ave., Santa Rosa, CA 95401
P: (707) 541-2300 F: (707) 541-2301
Website: www.adobeinc.com

Cathy Talbot
Cathy Rhea Talbot, PE 91962
My license expires 3/31/2027

PROFESSIONAL ENGINEER
CATHY RHEA TALBOT
No. C91962
Exp. 3/31/2027
STATE OF CALIFORNIA
103345434

VESTING TENTATIVE MAP
VALENTINE AVENUE
PRELIMINARY UTILITY PLAN
8100 Valentine Avenue
Sebastopol, California
APN 004-510-054

SCALE: AS SHOWN

Date: August 28, 2026
Design by: KM
Drawn by: KM, JL
Checked by: AP, CT

Sheet
C4.0
8 of 9 Sheets
Job 25213

39.000ft
8.167ft
7.500ft
0.750ft
8.167ft
5.00s
45.00°

- FIRE TRUCK WHEELTRACK
- FIRE TRUCK OVERHANG
- FIRE TRUCK ENTRANCE
WHEEL AND OVERHANG

Graphic Scale: 1" = 20'



VESTING TENTATIVE MAP
VALENTINE AVENUE
FIRE TRUCK ANALYSIS
8100 Valentine Avenue

SSCALE:AS SHOWN

Date:	August 28, 2026
Design by:	KM
Drawn by:	KM,IL
Checked by:	AP,CT

Sheet
C5.0


9 of 9 Sheets
Job 25213

adobe associates, inc.
civil engineering | land surveying | wastewater

12220 N. Dutton Ave., Santa Rosa, CA 95401
P. (707) 541-2300 F. (707) 541-2301
Website: www.adobeinc.com

*A Service You Can Count On®

Casey Rhea Talbot, PE 91962
My license expires 3/31/2027

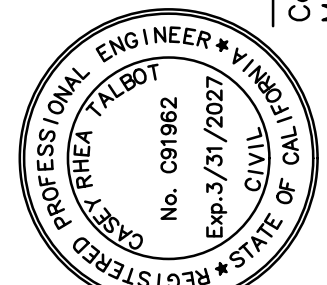[illegible]